Figure 7.1 Proposed Site Plan

CatlinArchitecture
www.catlinarchitecture.com 617-770-2440

CAMERON SENIOR CENTER FEASIBILITY STUDY, Westford, Mass.
Proposed Site Plan

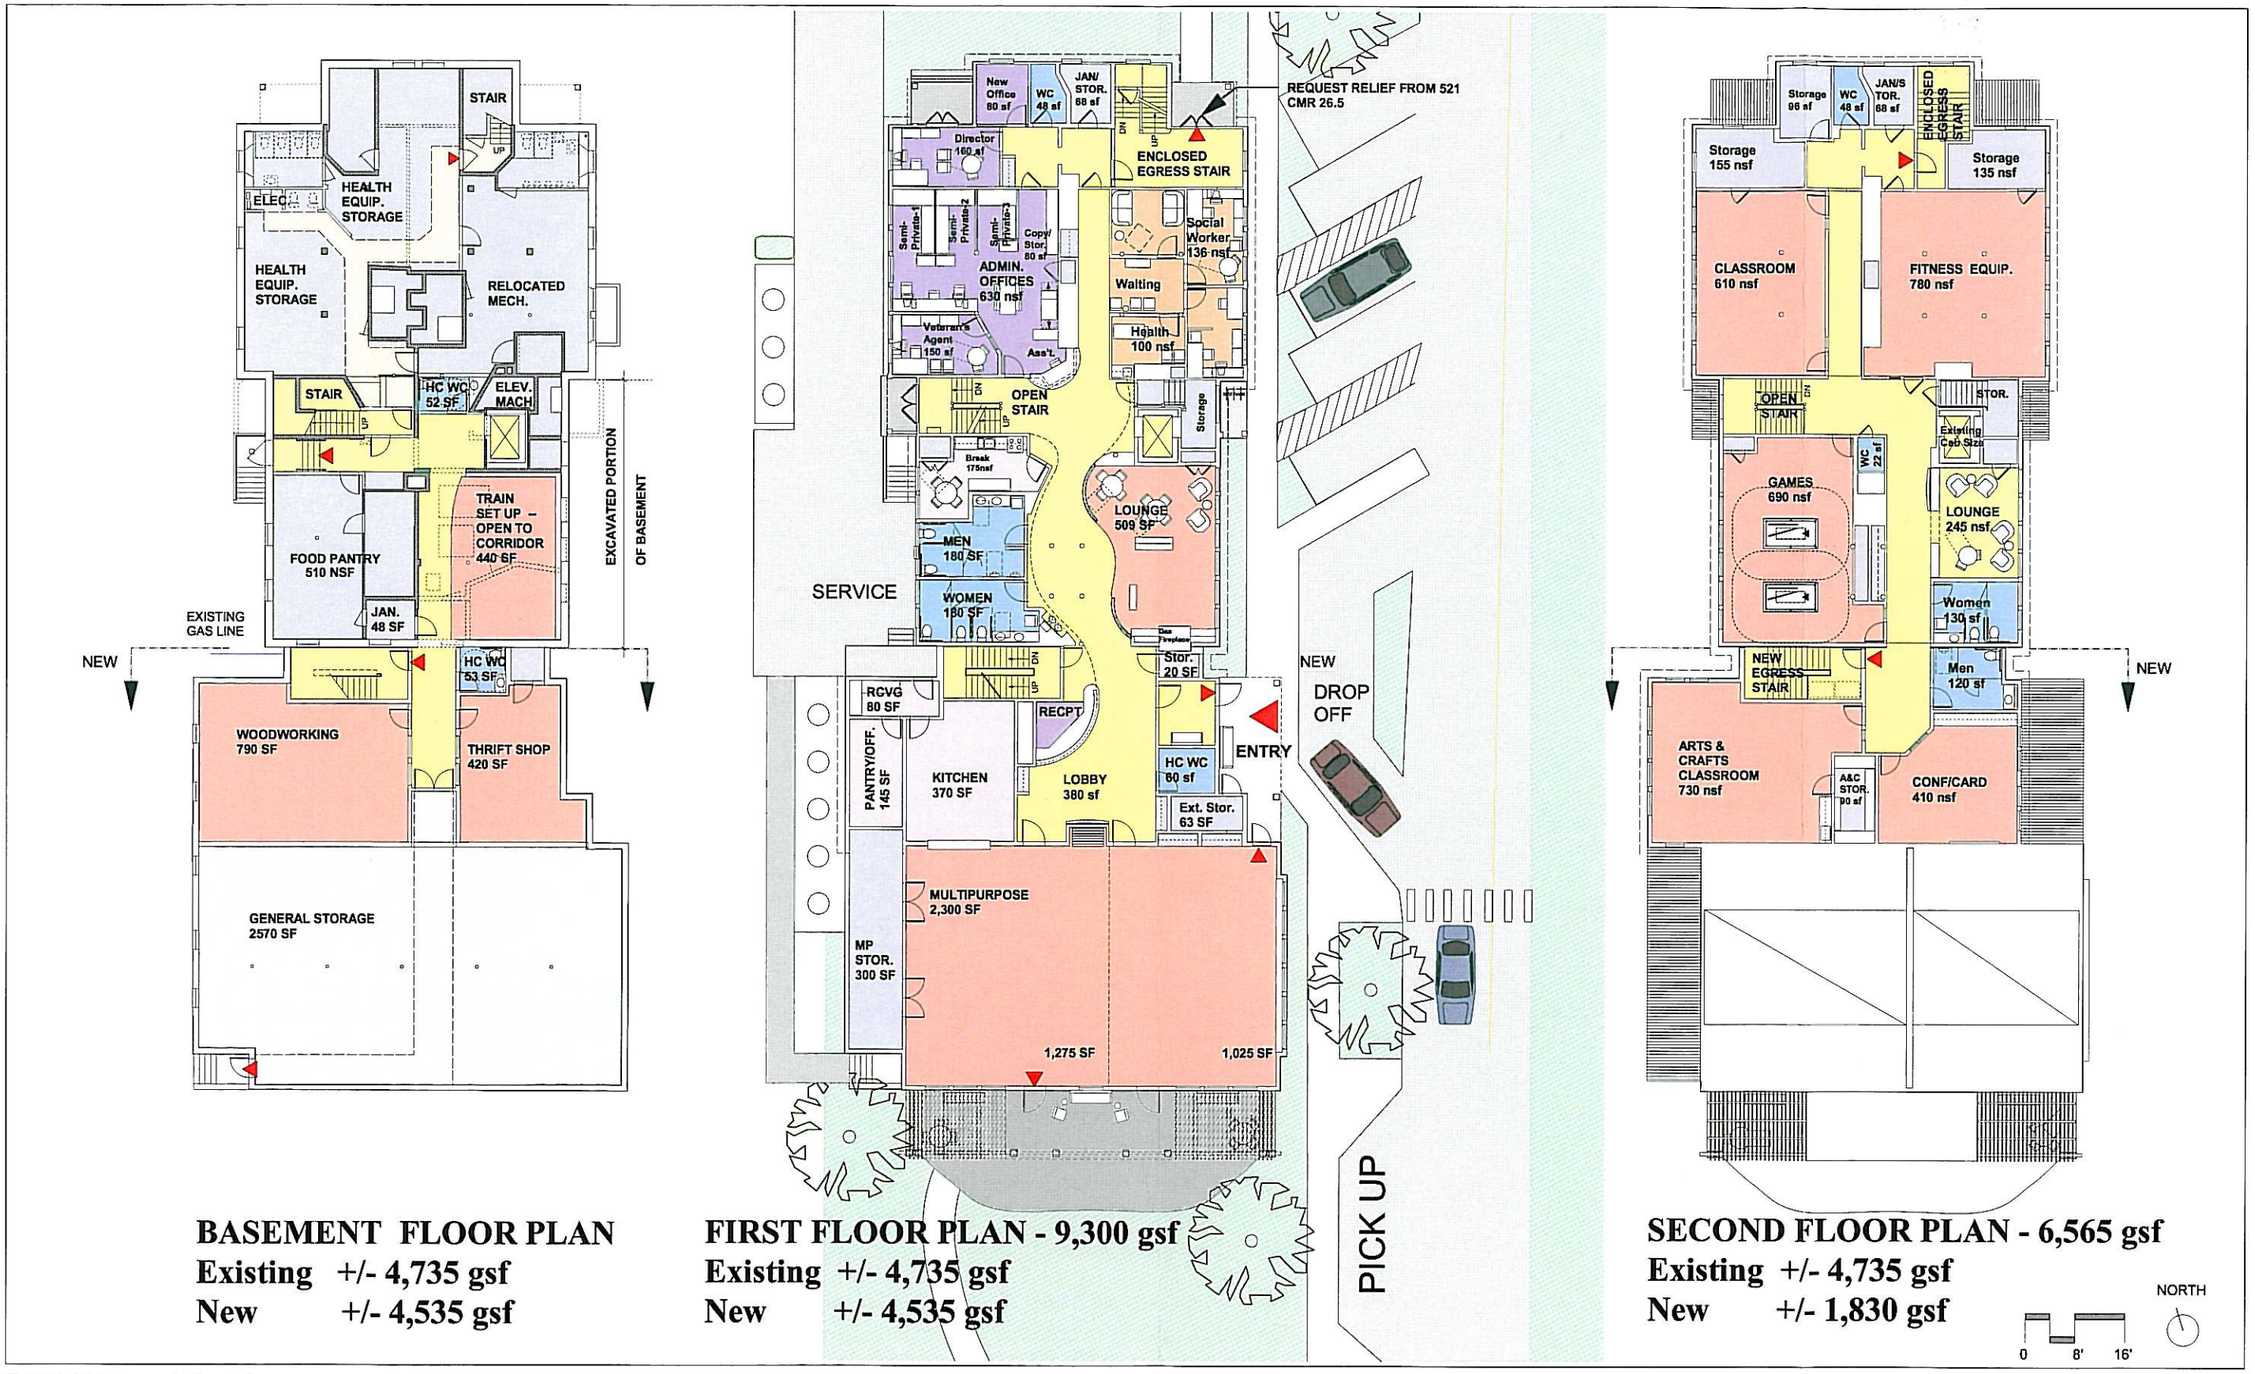

Figure 7.2 Proposed Floor Plans