WESTFORD
MAIN STREET
CROSS SECTIONS - 1
SHEET 39 OF 63

RECEIVED MARCH 31, 2016

Plotted on 3/31/2016 8:24 AM

T0577(100%)HD12(CROSS SECTIONS.DWG

11+50

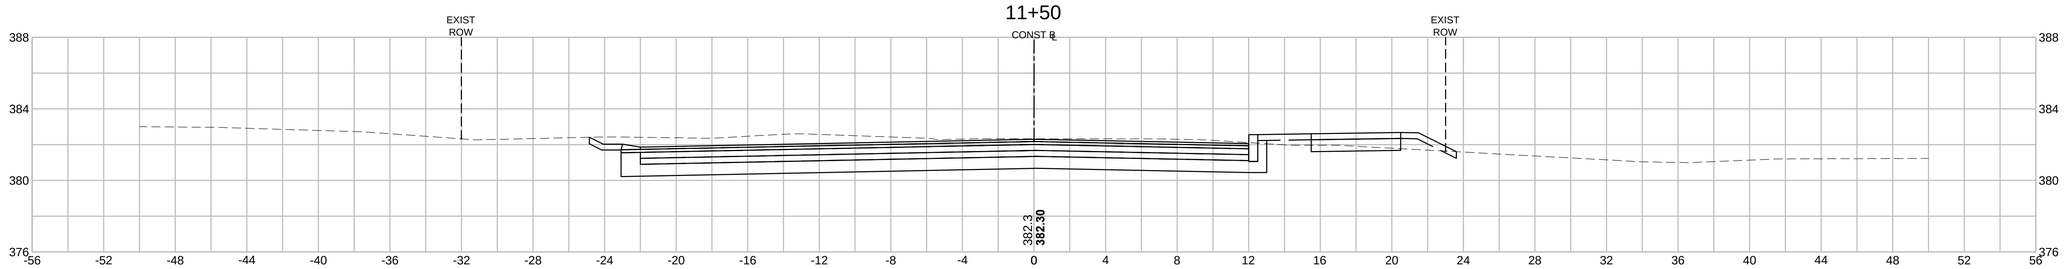

11+00

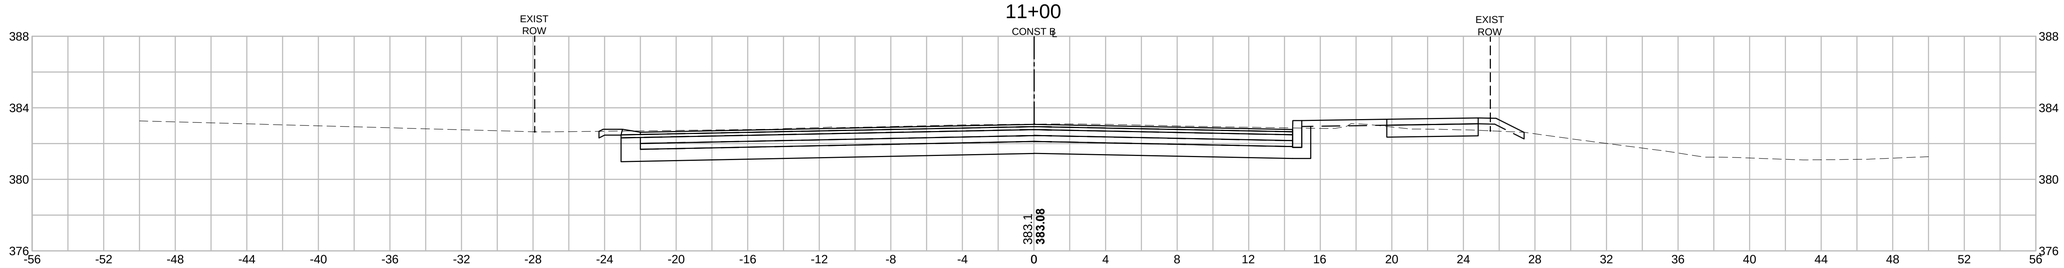

10+50

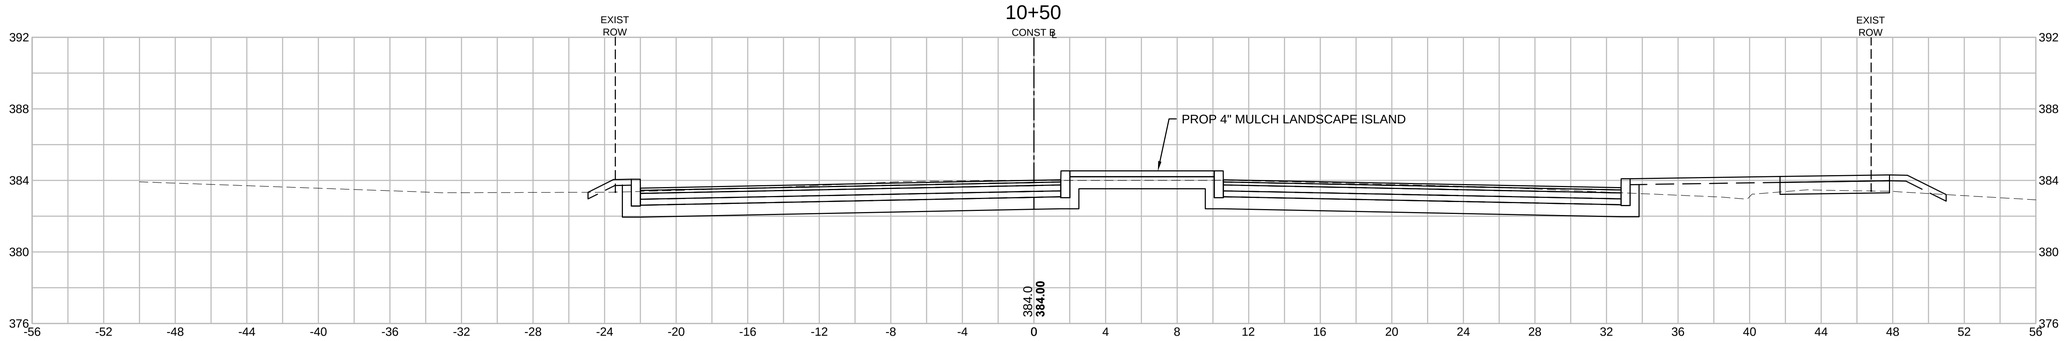

10+00

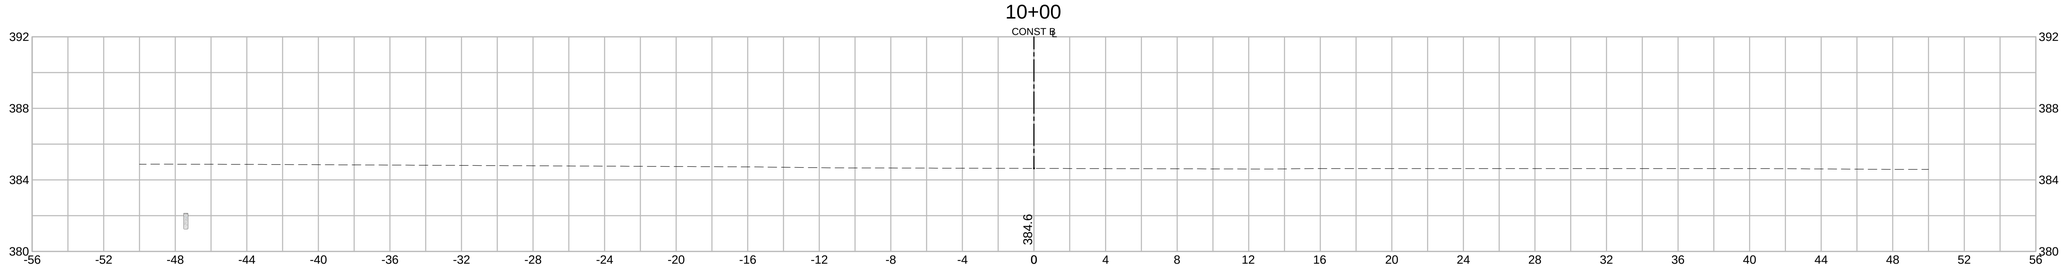

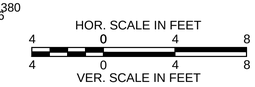

WESTFORD
MAIN STREET
CROSS SECTIONS - 2
SHEET 40 OF 63

13+00

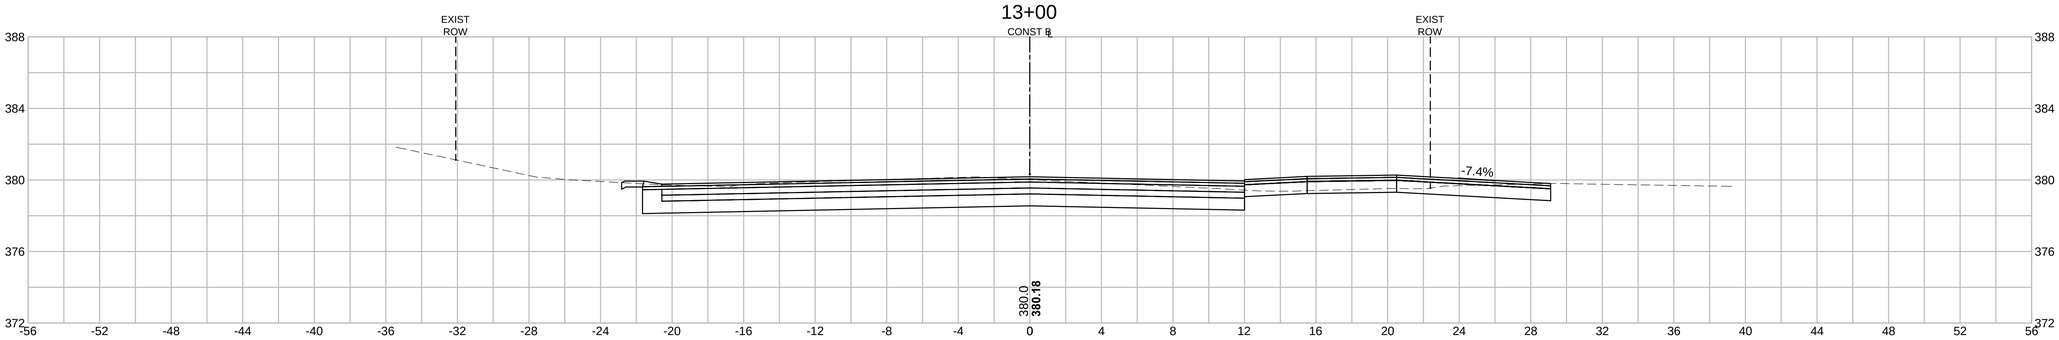

12+50

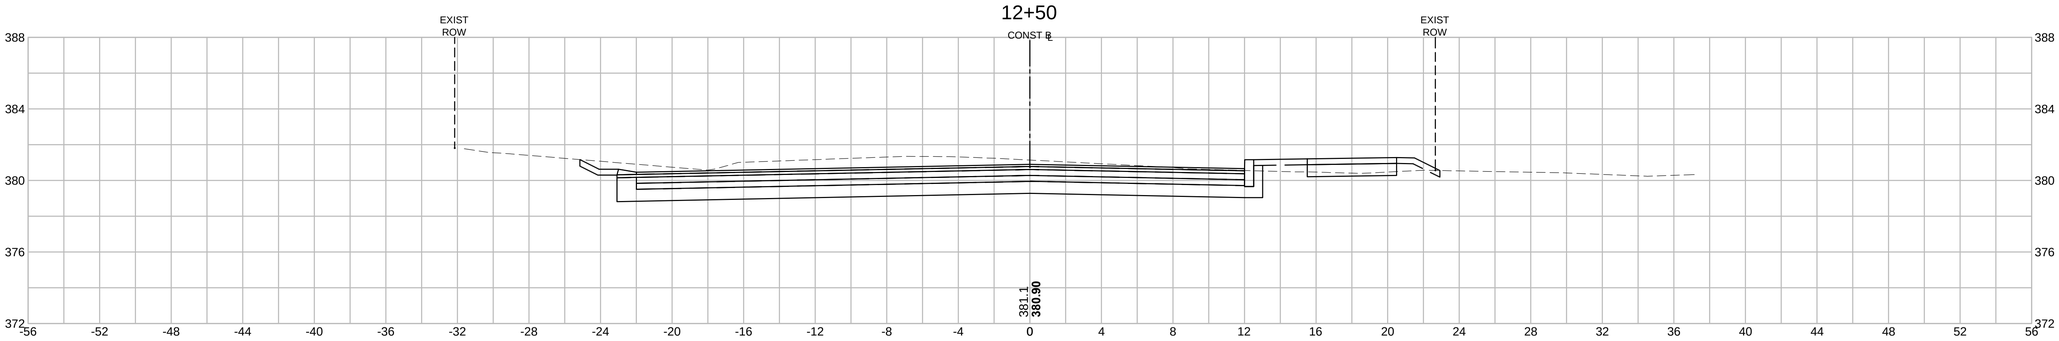

12+00

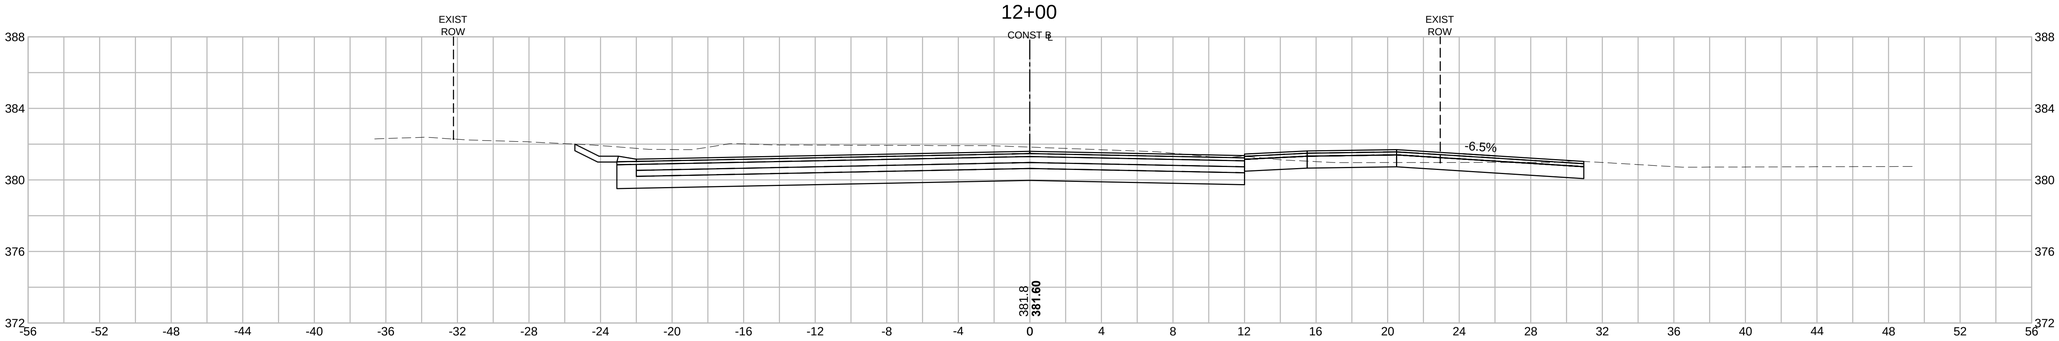

11+80

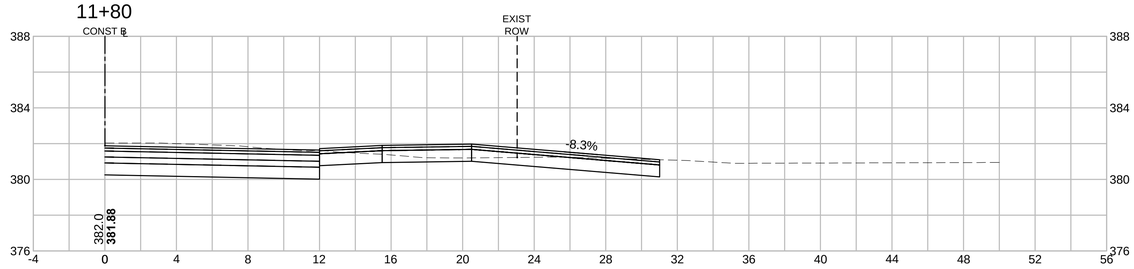

HOR. SCALE IN FEET
4 0 4 8
4 0 4 8
VER. SCALE IN FEET

T0577(100%)HD12(CROSS SECTIONS.DWG Plotted on 3/31/2016 8:24 AM

WESTFORD
MAIN STREET
CROSS SECTIONS - 3
SHEET 41 OF 63

14+50

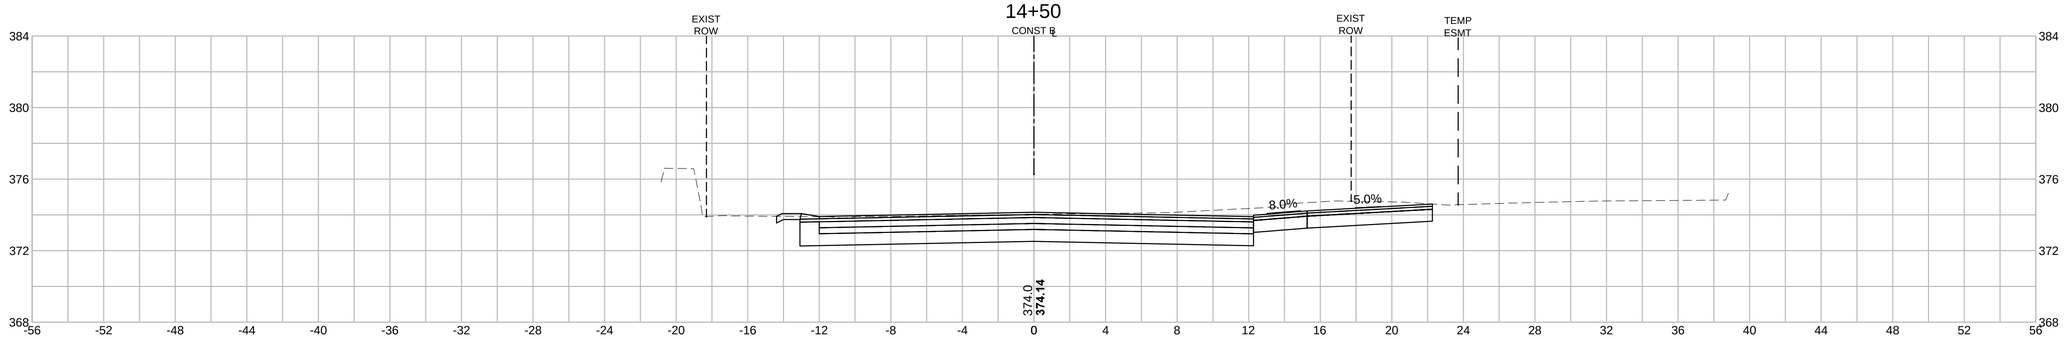

14+00

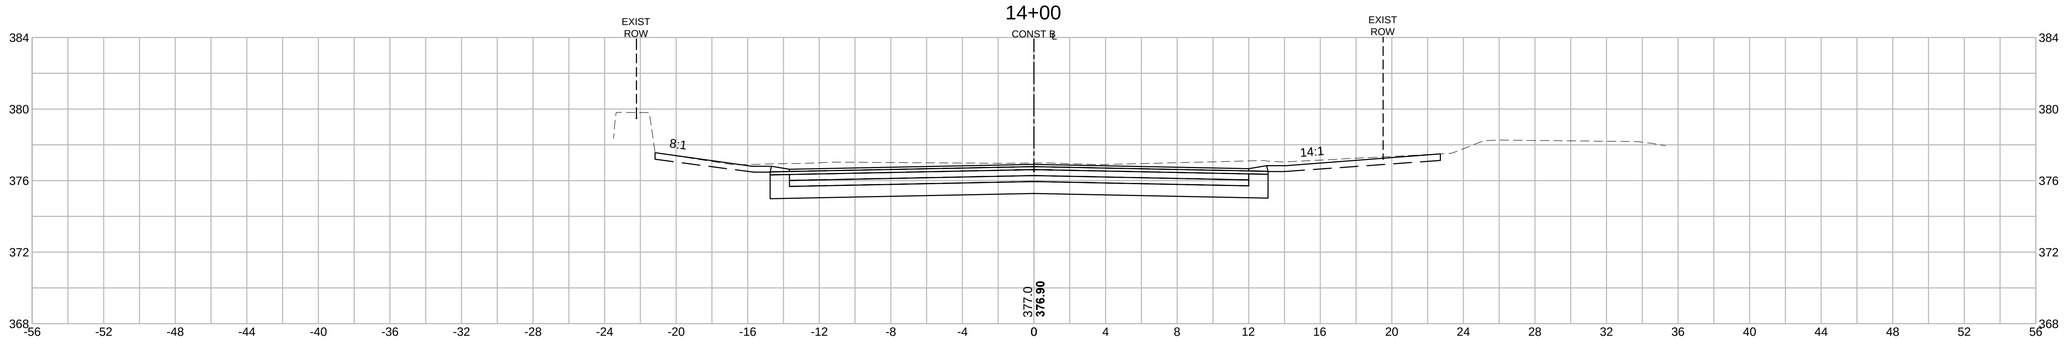

13+70

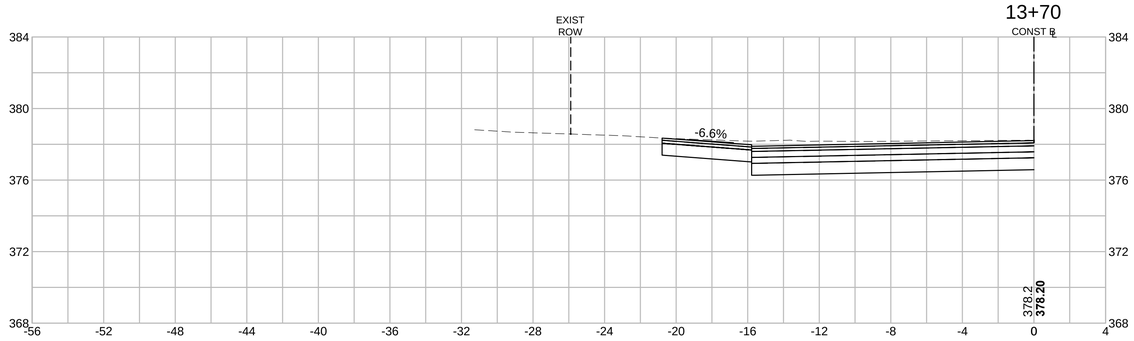

13+50

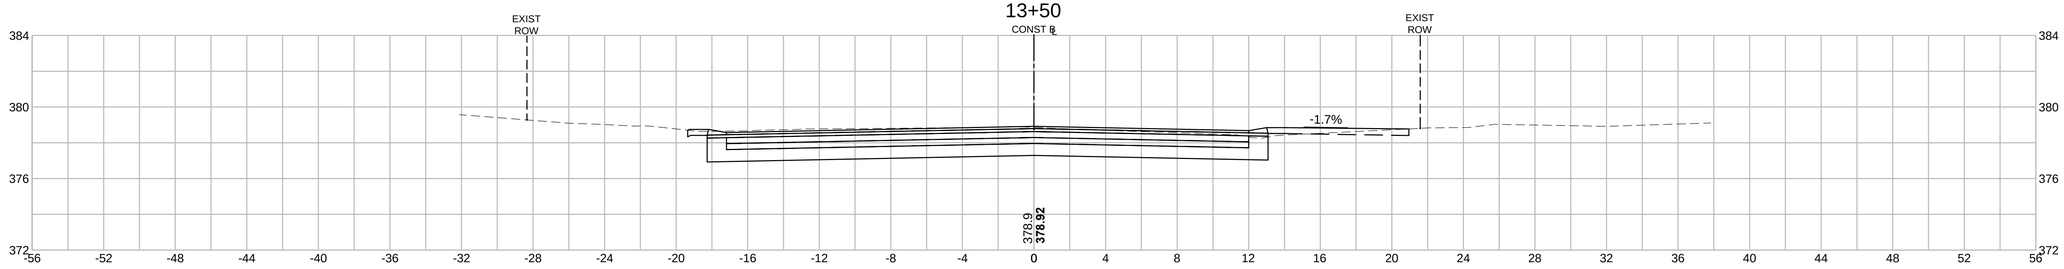

HOR. SCALE IN FEET
4 0 4 8
4 0 4 8
VER. SCALE IN FEET

T0577(100%)HD12(CROSS SECTIONS.DWG Plotted on 3/31/2016 10:03 AM

WESTFORD
MAIN STREET
CROSS SECTIONS - 4
SHEET 42 OF 63

T0577(100%)HD12(CROSS SECTIONS.DWG Plotted on 3/31/2016 8:24 AM

16+00

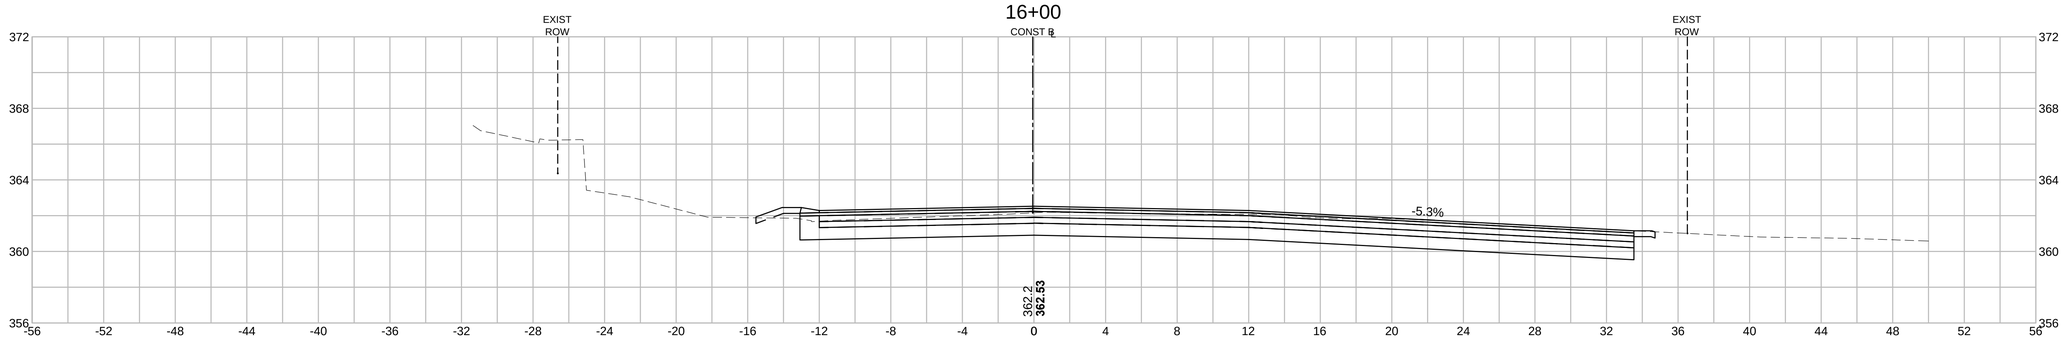

15+50

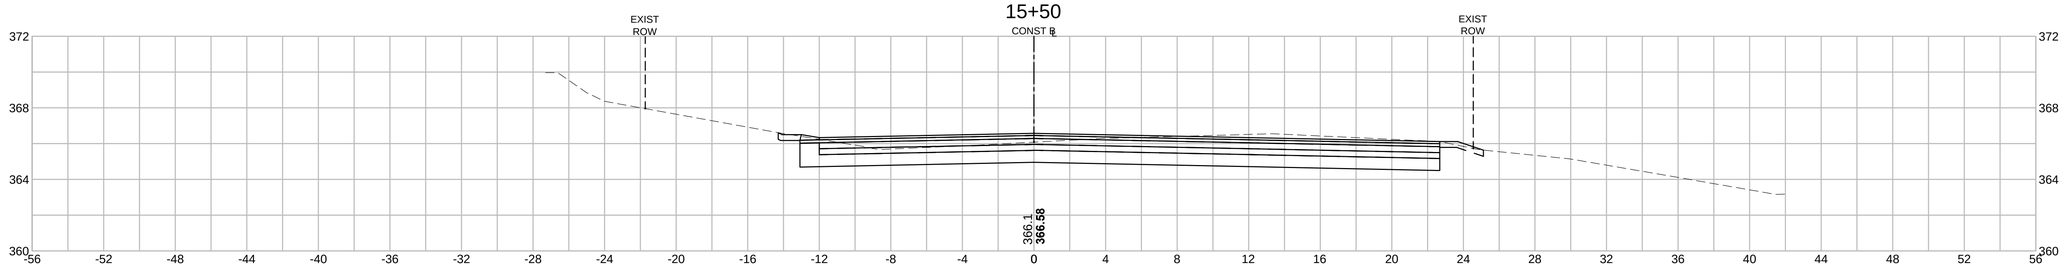

15+22

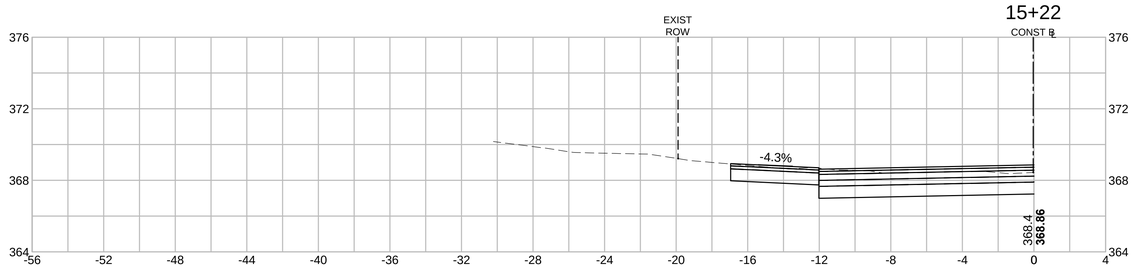

15+00

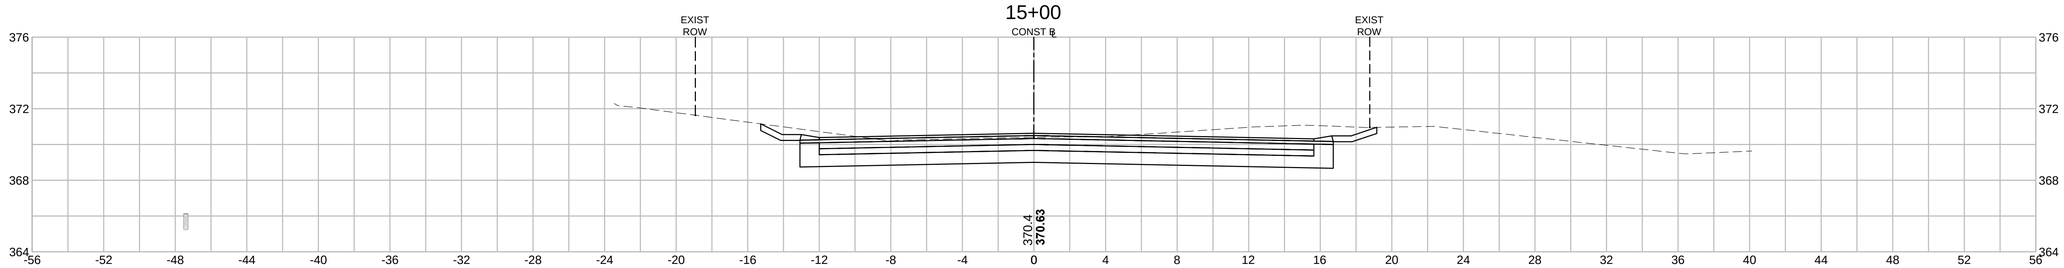

HOR. SCALE IN FEET
4 0 4 8
4 0 4 8
VER. SCALE IN FEET

WESTFORD
MAIN STREET
CROSS SECTIONS - 5
SHEET 43 OF 63

18+00

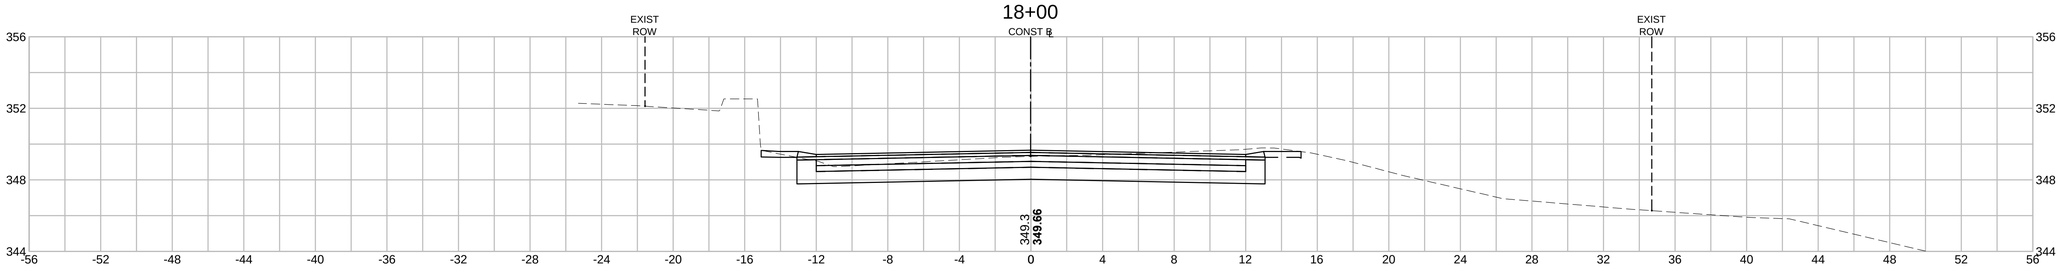

17+50

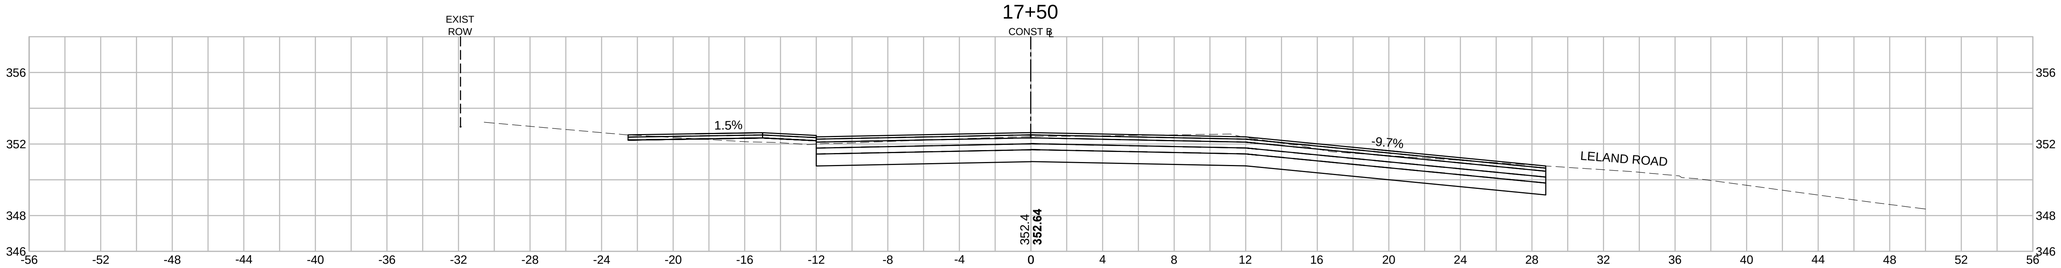

17+00

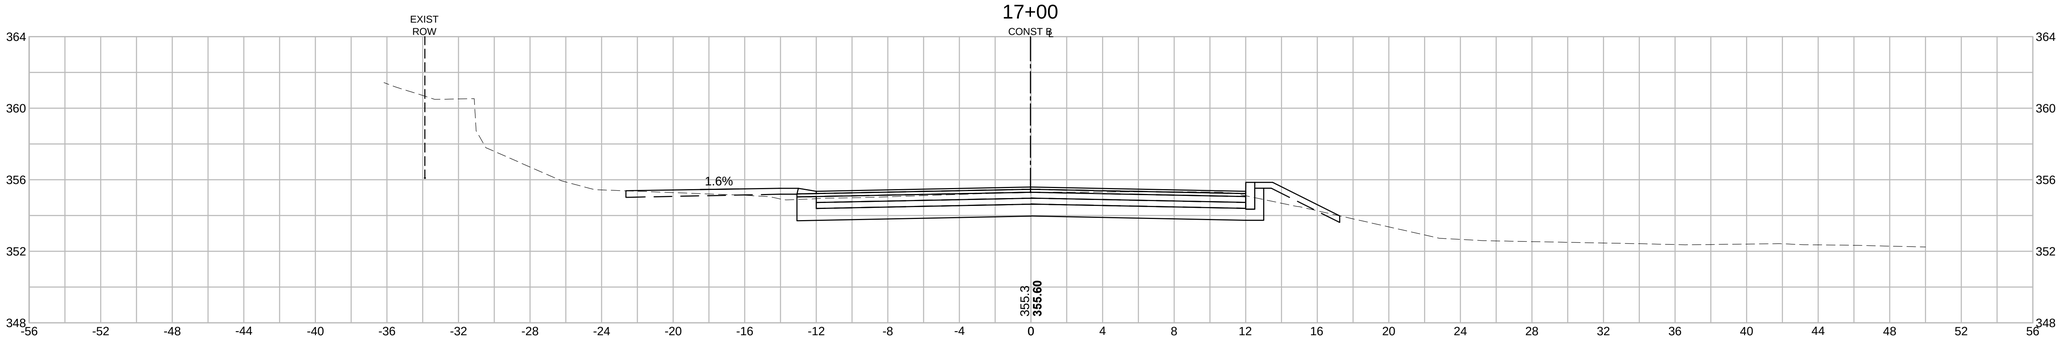

16+50

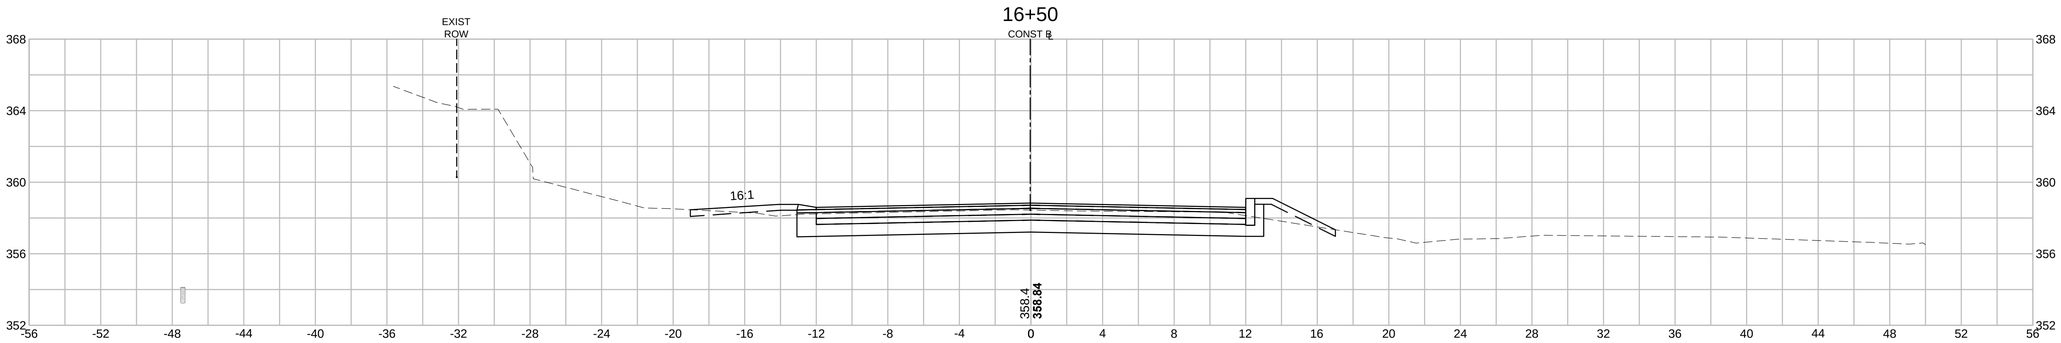

HOR. SCALE IN FEET
4 0 4 8
4 0 4 8
VER. SCALE IN FEET

T0577(100%)HD12(CROSS SECTIONS.DWG Plotted on 3/31/2016 8:24 AM

WESTFORD
MAIN STREET
CROSS SECTIONS - 6
SHEET 44 OF 63

20+00

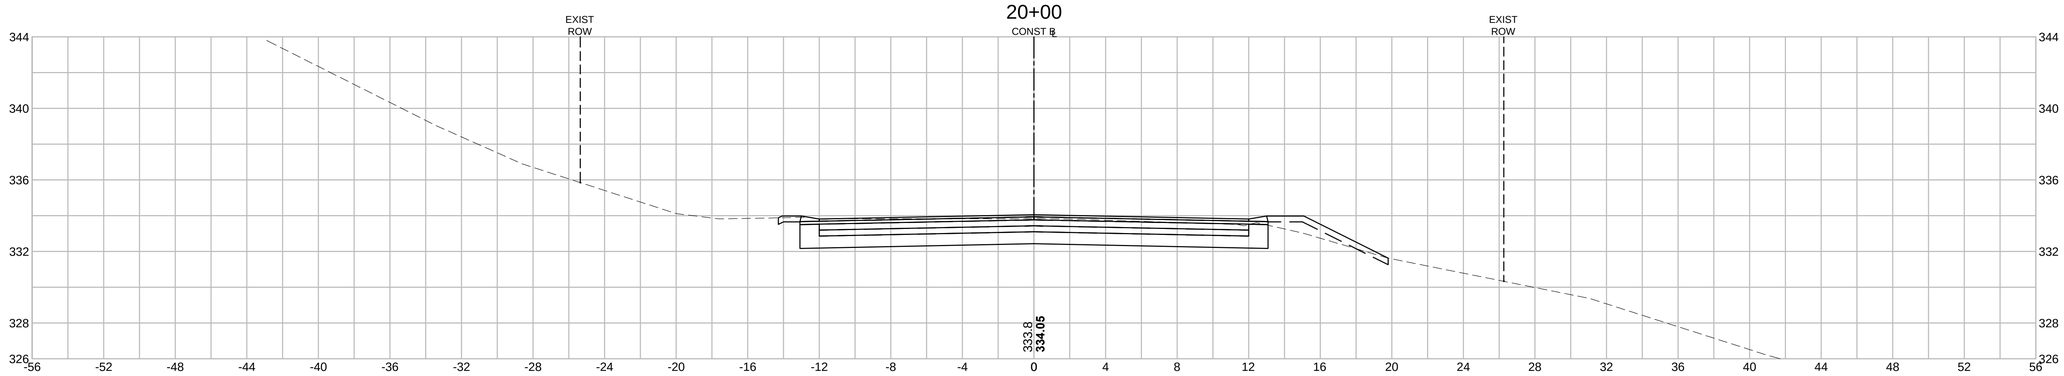

19+50

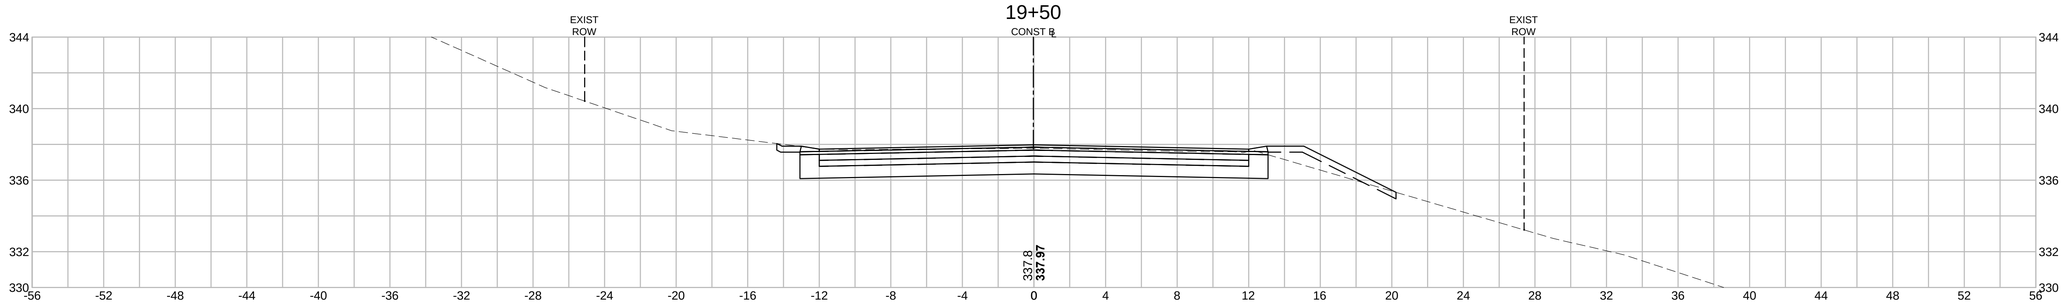

19+00

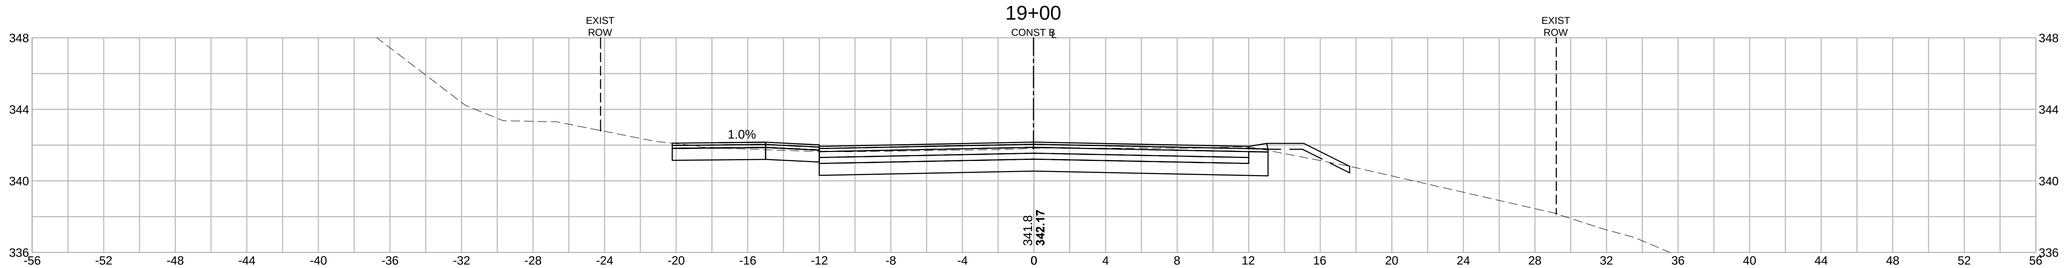

18+50

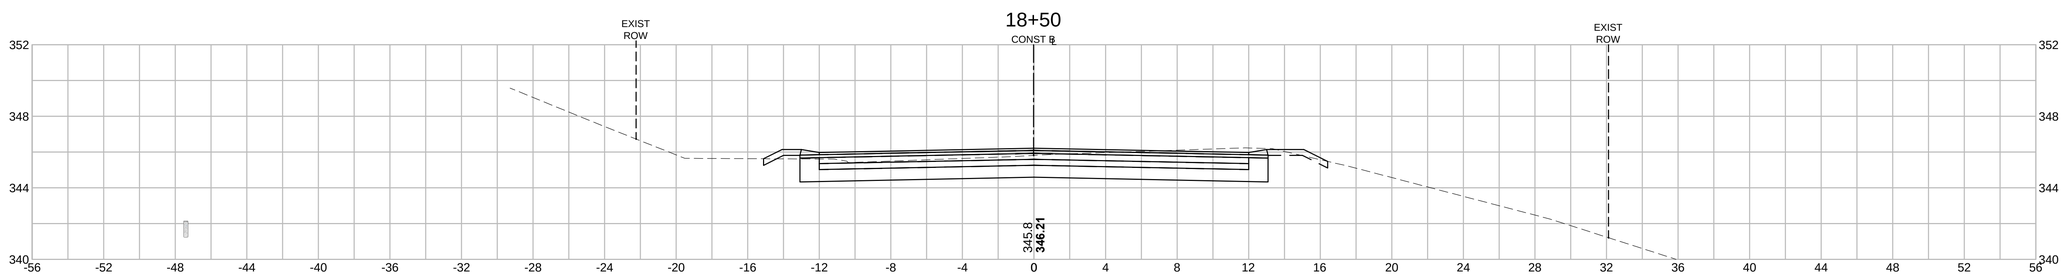

HOR. SCALE IN FEET
4 0 4 8
4 0 4 8
VER. SCALE IN FEET

T0577(100%)HD12(CROSS SECTIONS.DWG Plotted on 3/31/2016 8:24 AM

WESTFORD
MAIN STREET
CROSS SECTIONS - 7
SHEET 45 OF 63

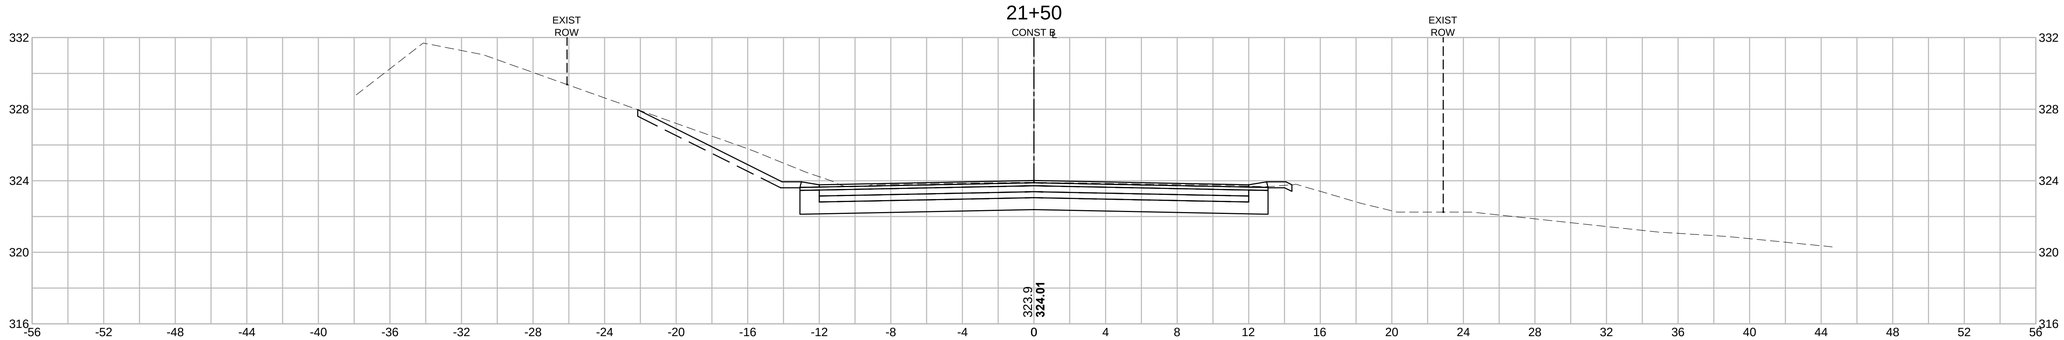

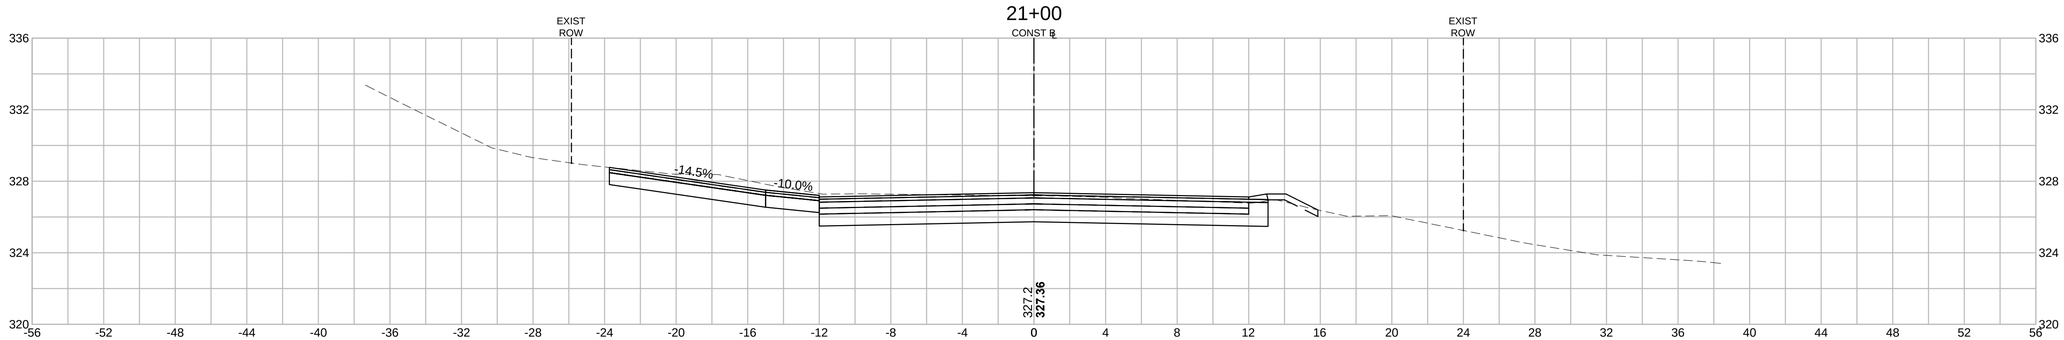

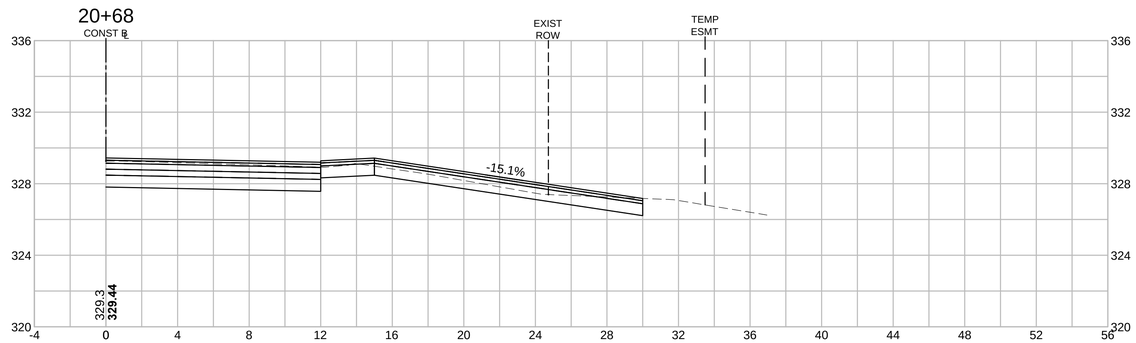

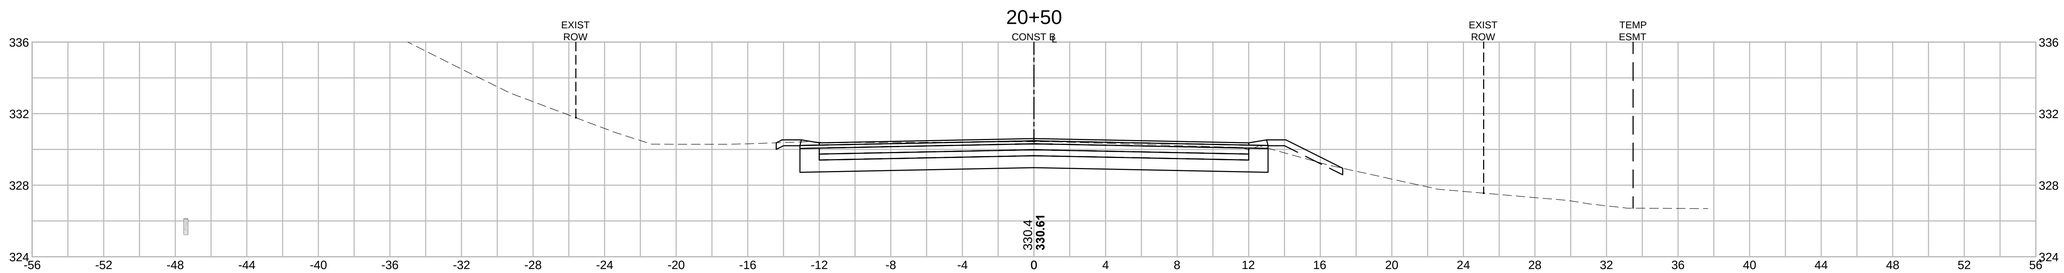

HOR. SCALE IN FEET
4 0 4 8
4 0 4 8
VER. SCALE IN FEET

T0577(100%)HD12(CROSS SECTIONS.DWG Plotted on 3/31/2016 8:24 AM

WESTFORD
MAIN STREET
CROSS SECTIONS - 8
SHEET 46 OF 63

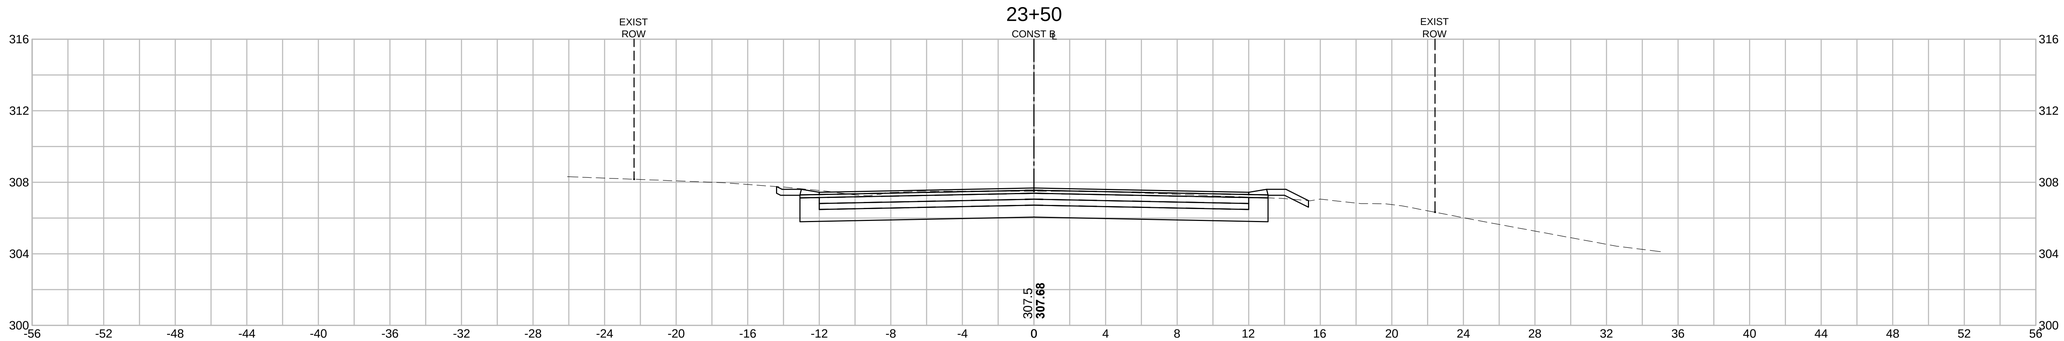

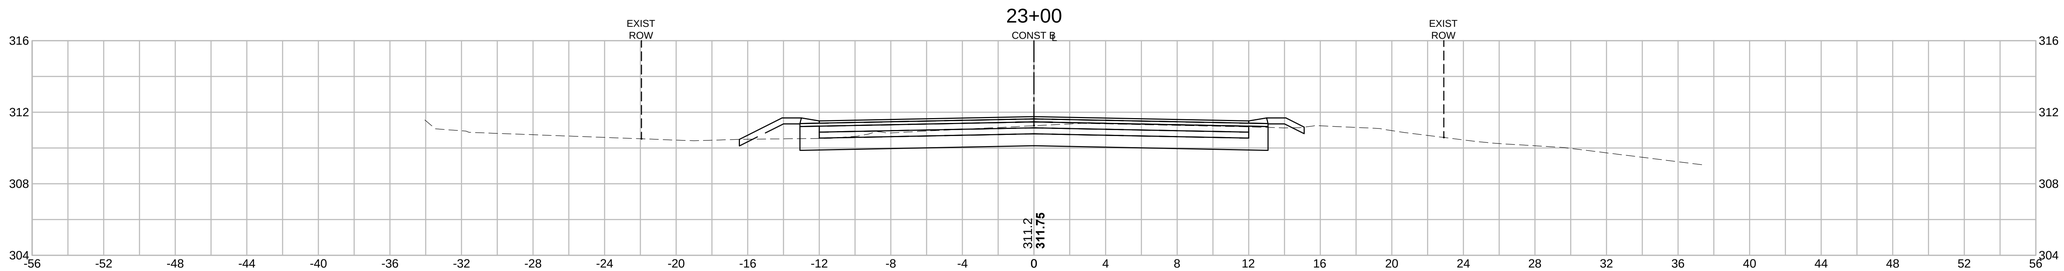

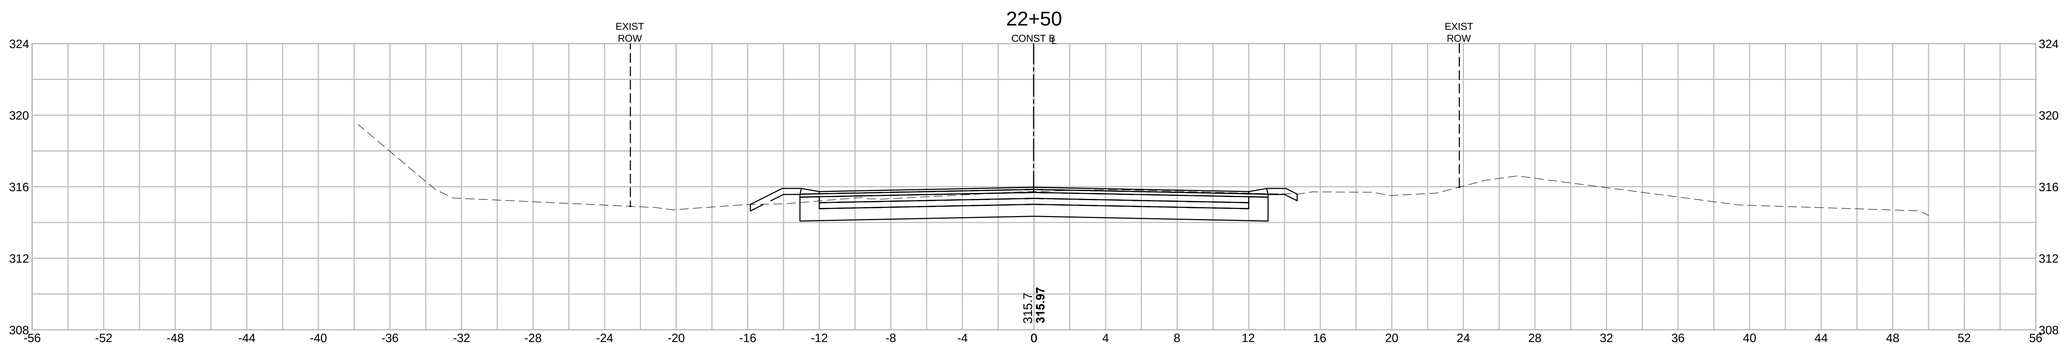

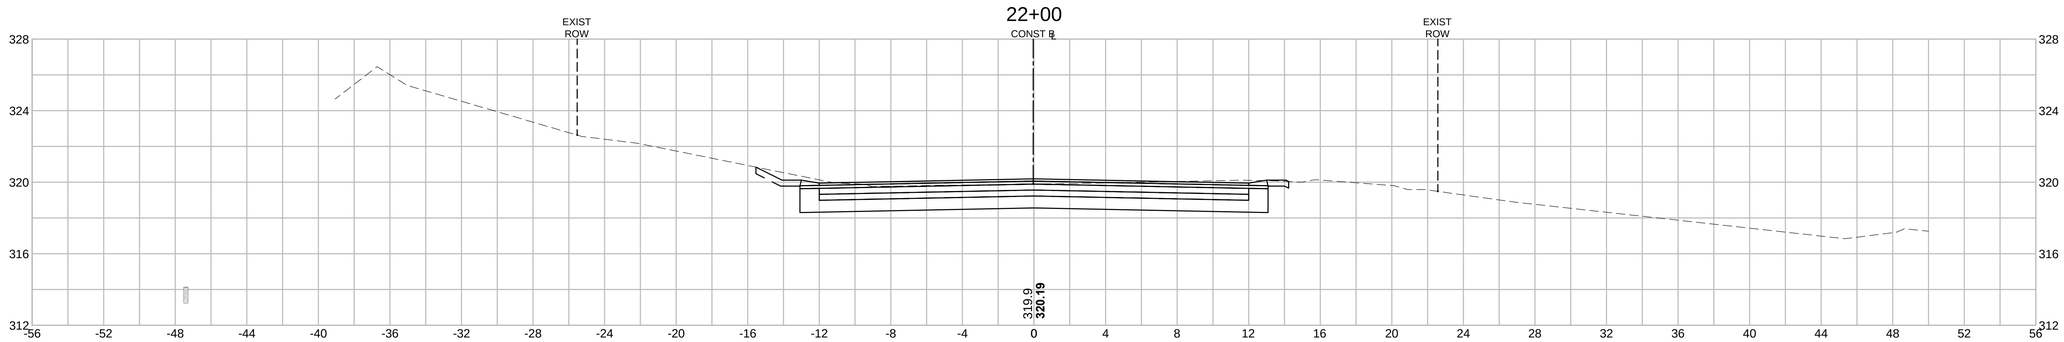

HOR. SCALE IN FEET
4 0 4 8
4 0 4 8
VER. SCALE IN FEET

T0577(100%)HD12(CROSS SECTIONS.DWG Plotted on 3/31/2016 8:24 AM

WESTFORD
MAIN STREET
CROSS SECTIONS - 9
SHEET 47 OF 63

25+50

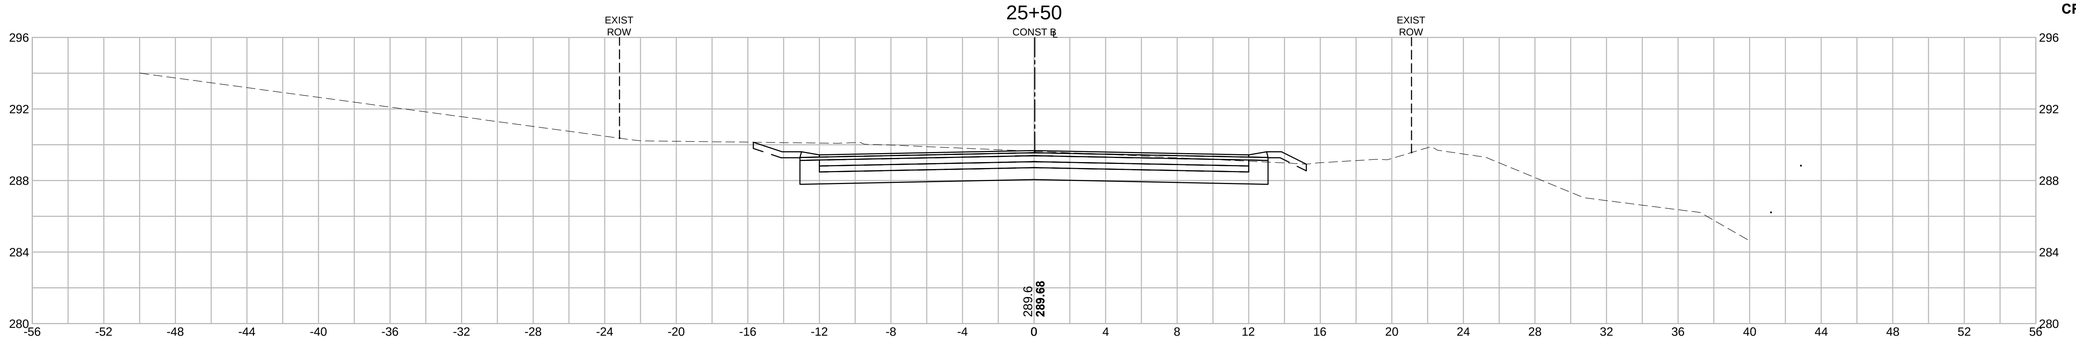

25+00

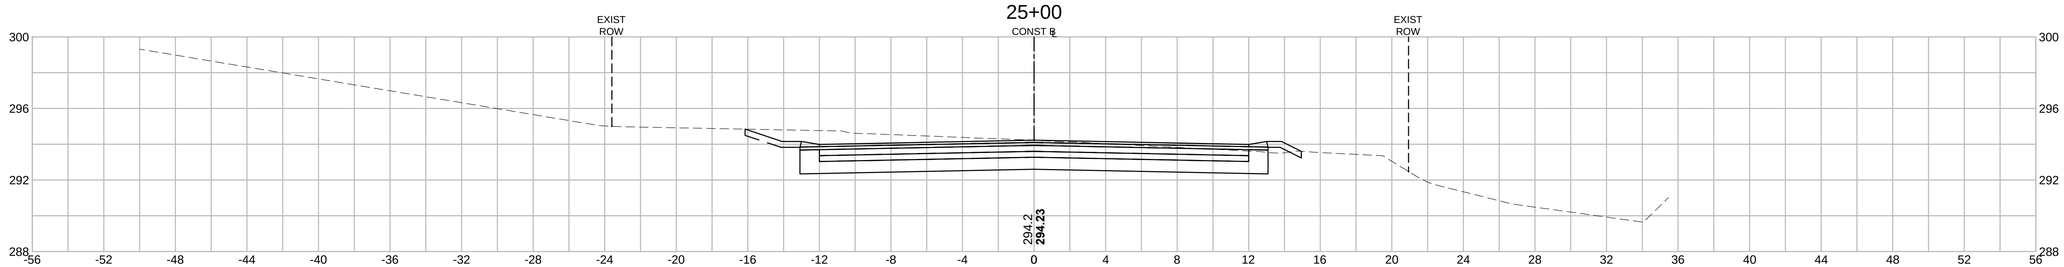

24+50

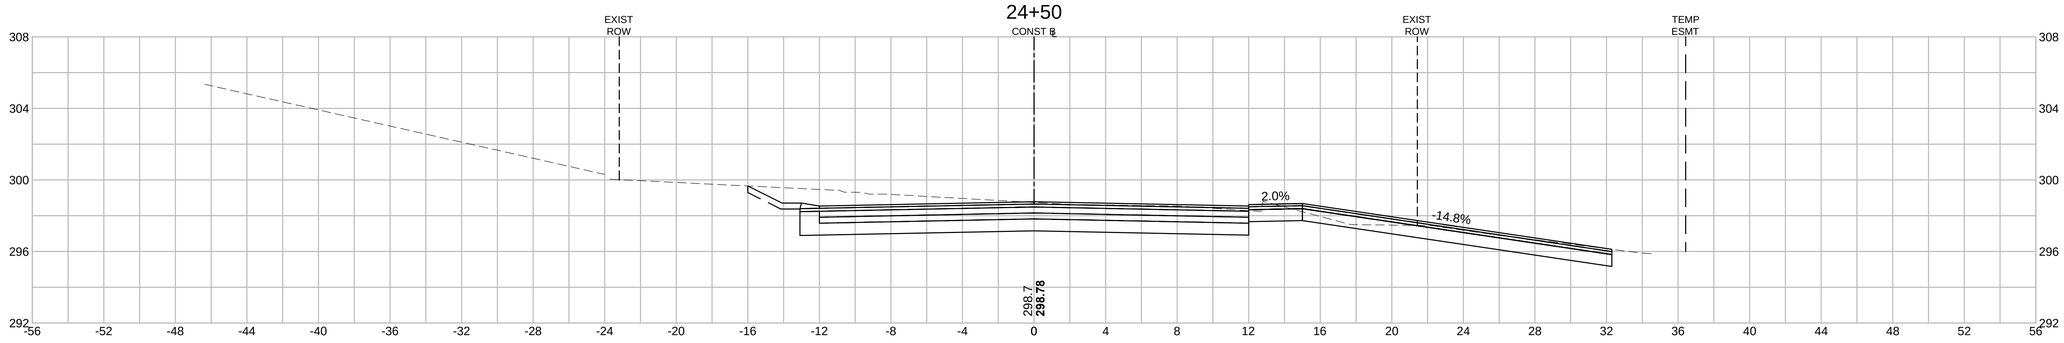

24+00

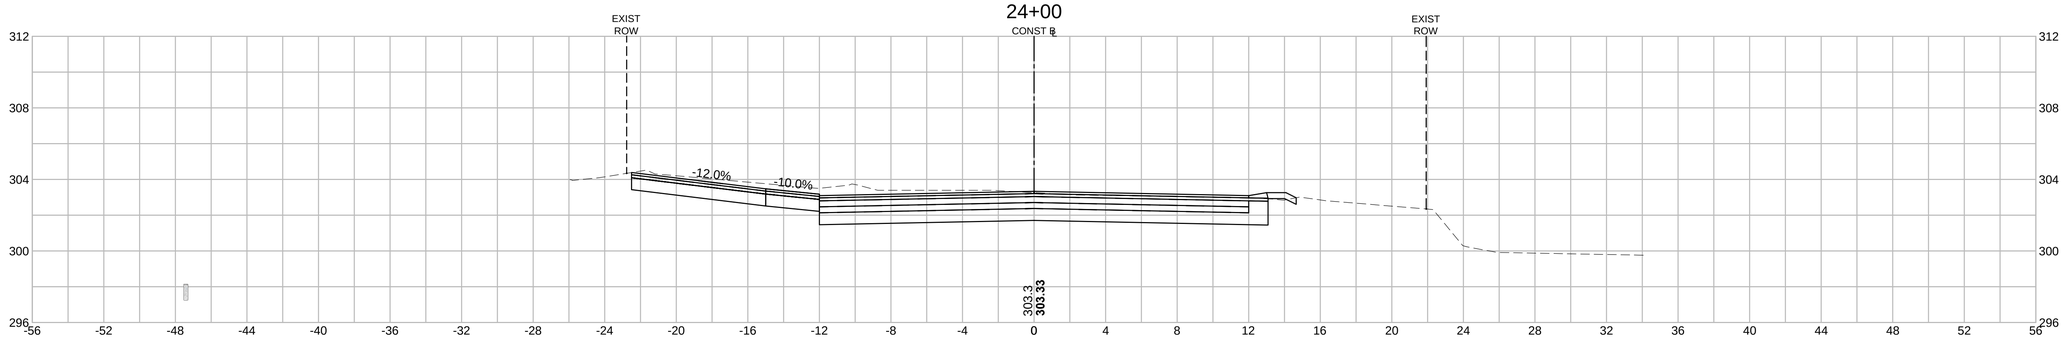

HOR. SCALE IN FEET
4 0 4 8
4 0 4 8
VER. SCALE IN FEET

T0577(100%)HD12(CROSS SECTIONS.DWG Plotted on 3/31/2016 8:24 AM

WESTFORD
MAIN STREET
CROSS SECTIONS - 10
SHEET 48 OF 63

27+10

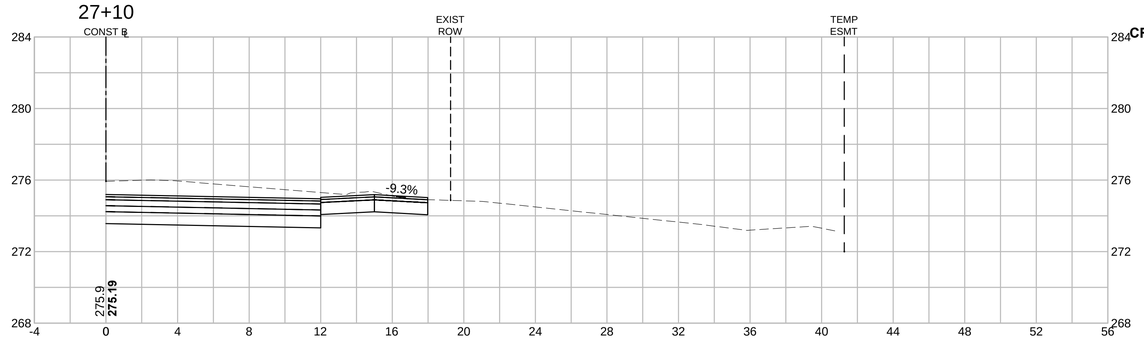

27+00

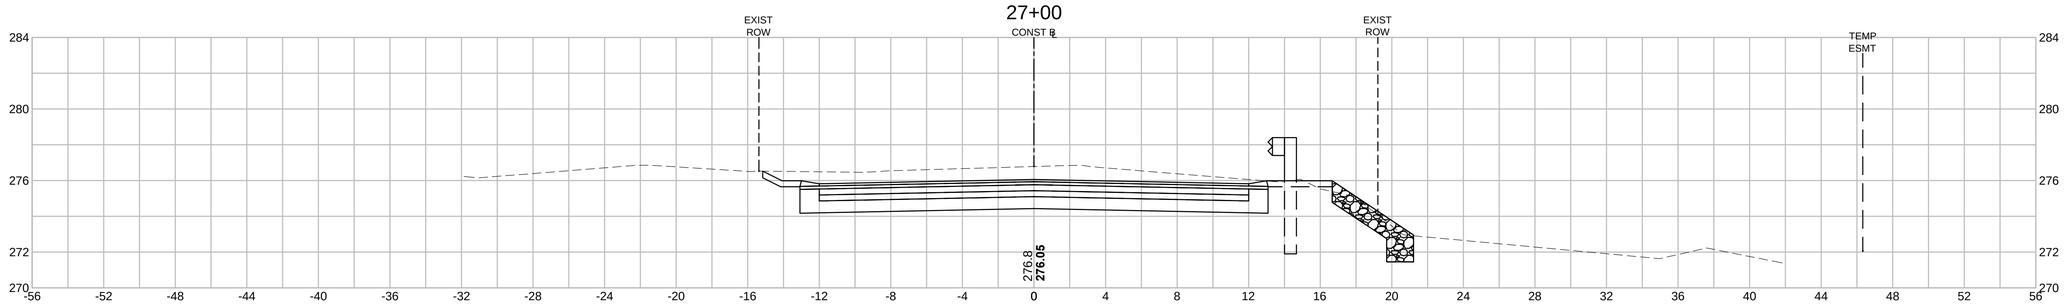

26+50

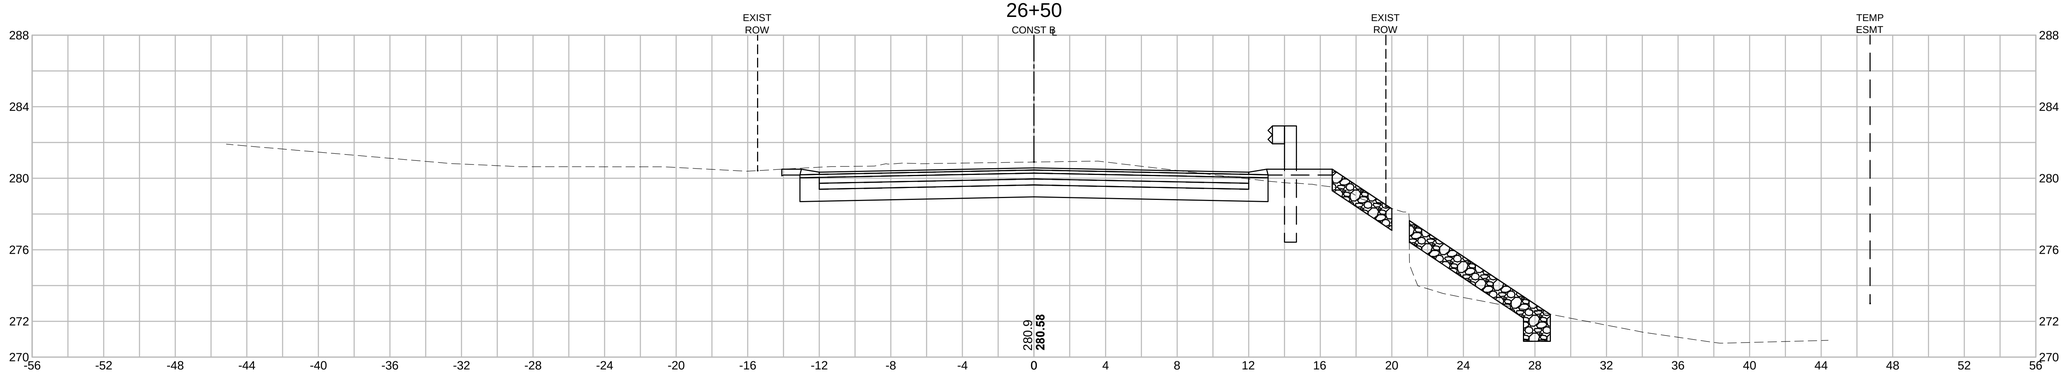

26+00

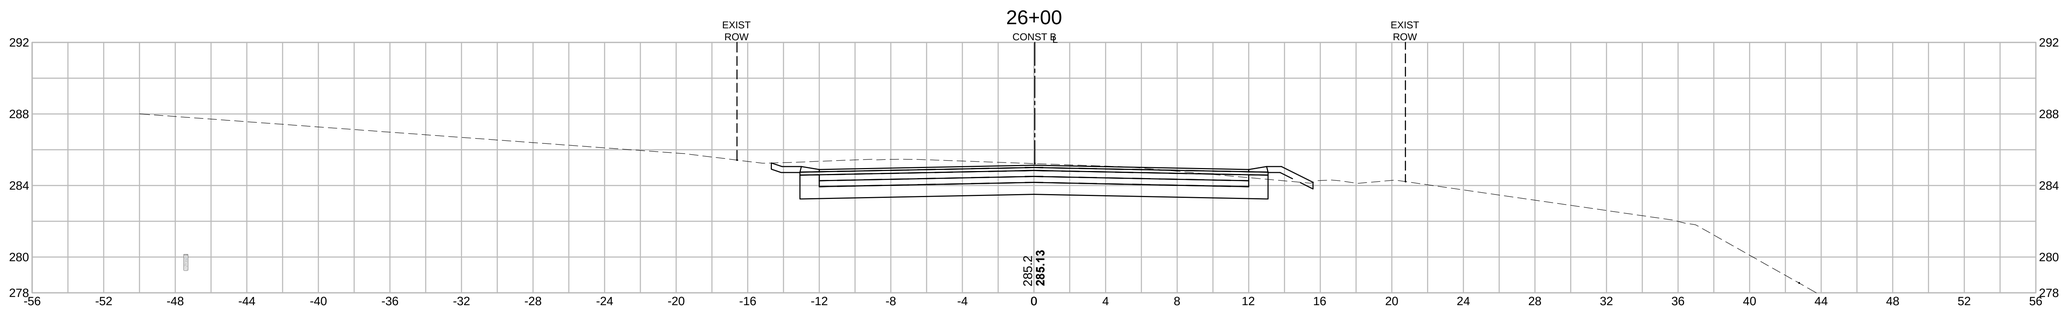

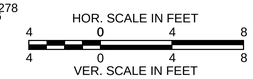

T0577[100%]HD12(CROSS SECTIONS.DWG Plotted on 3/31/2016 8:24 AM

WESTFORD
MAIN STREET
CROSS SECTIONS - 11
SHEET 49 OF 63

28+50

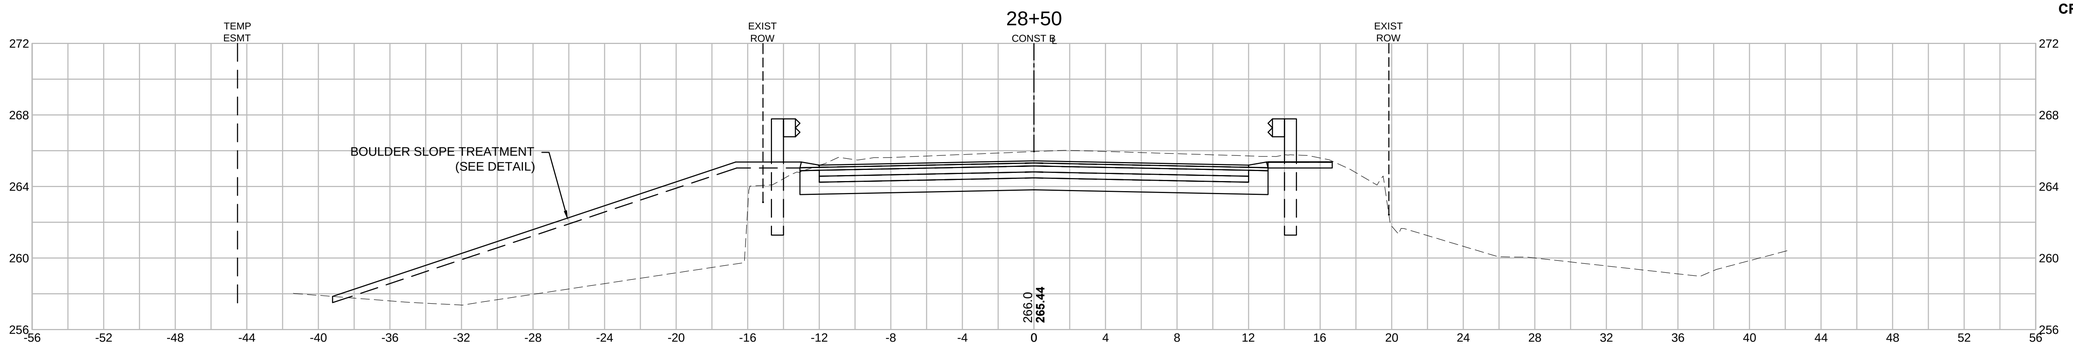

28+00

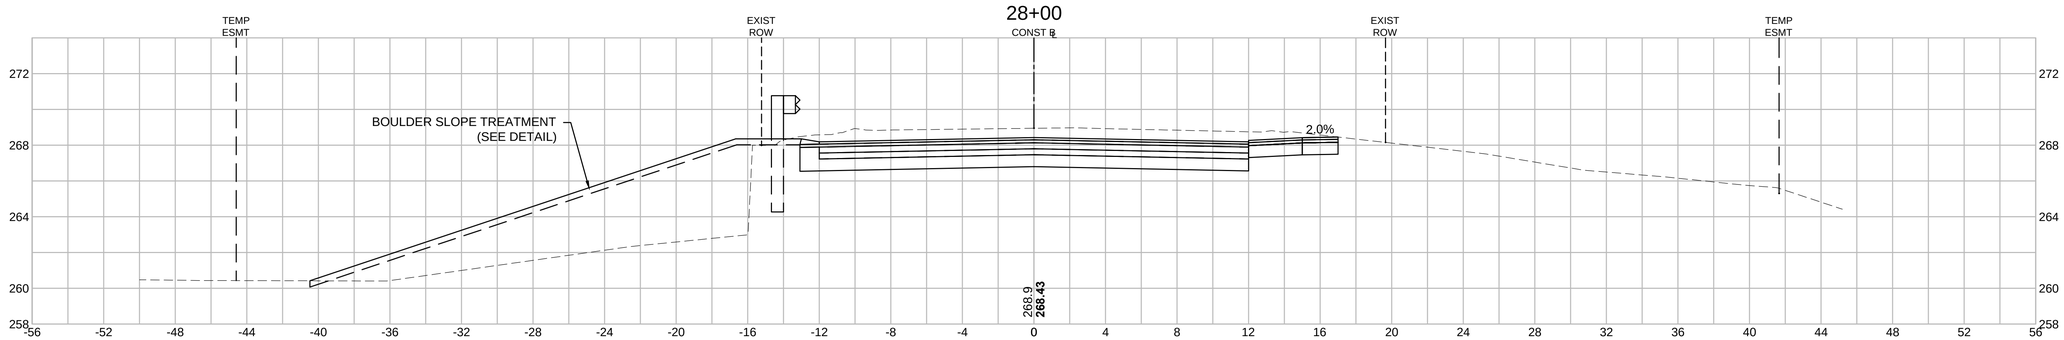

27+50

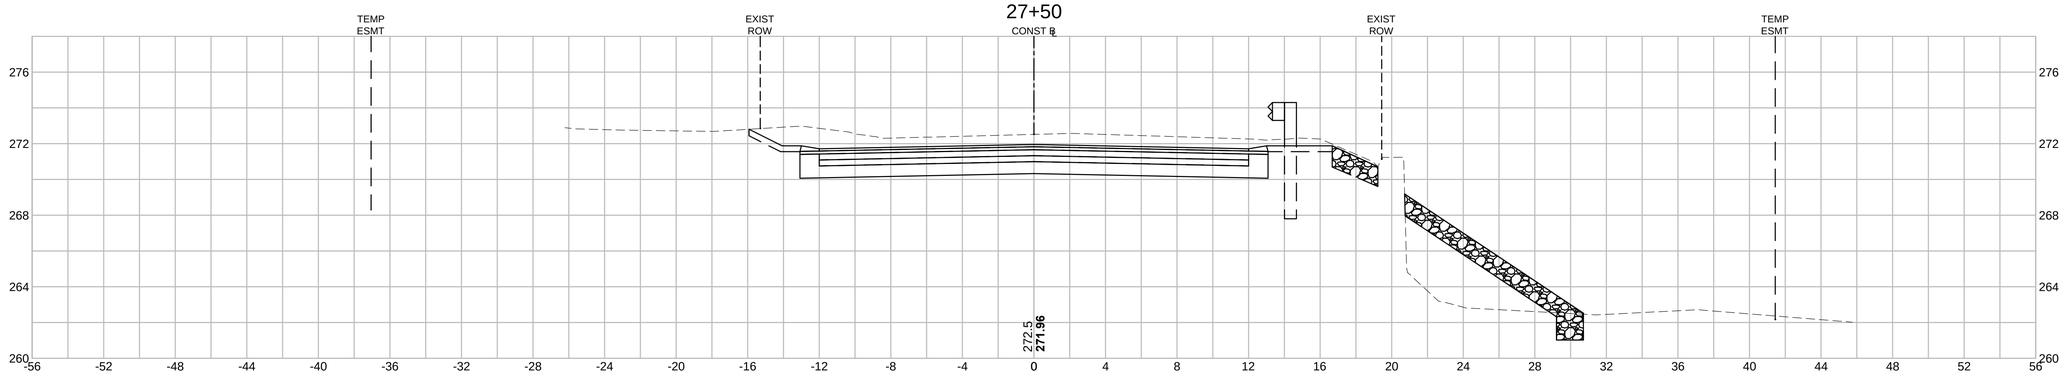

27+25

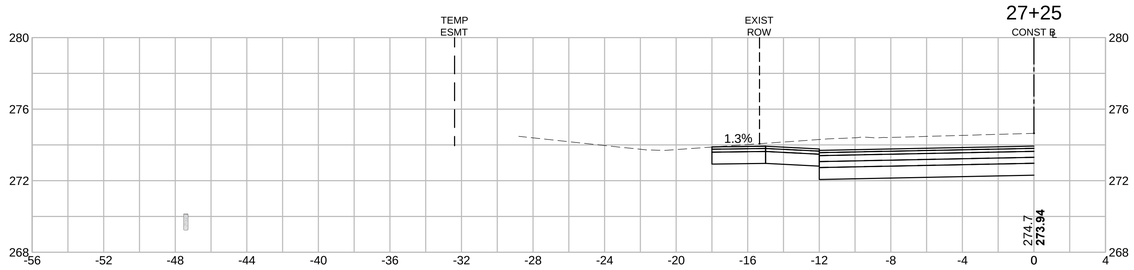

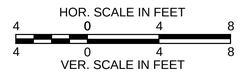

T0577(100%)HD12(CROSS SECTIONS.DWG Plotted on 3/31/2016 8:24 AM

WESTFORD
MAIN STREET
CROSS SECTIONS - 12
SHEET 50 OF 63

30+00

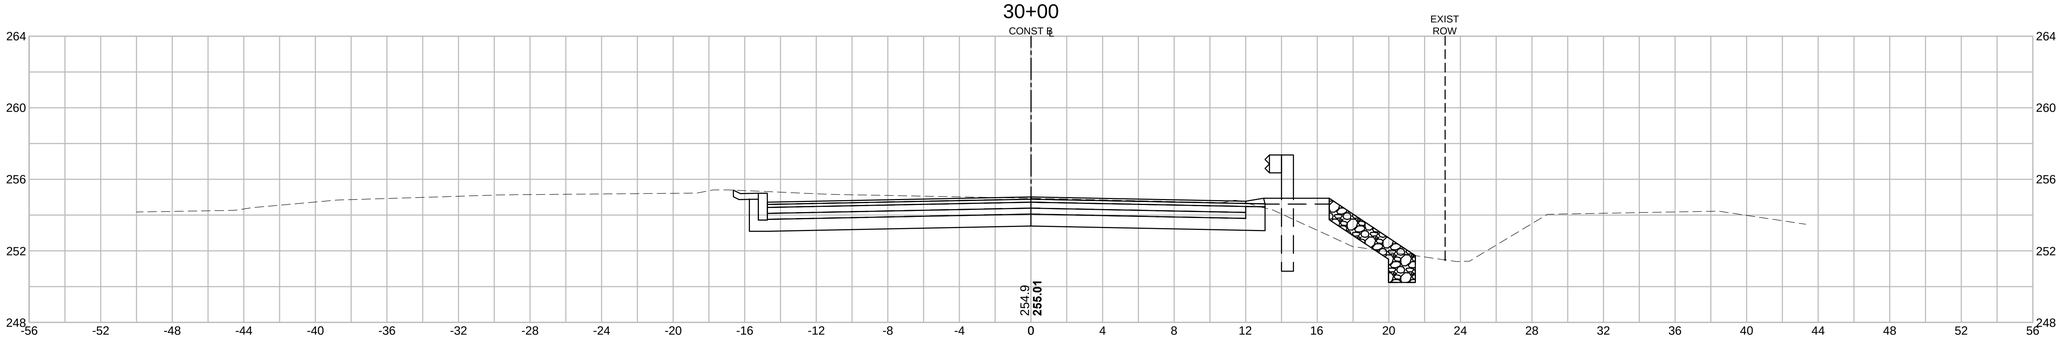

29+50

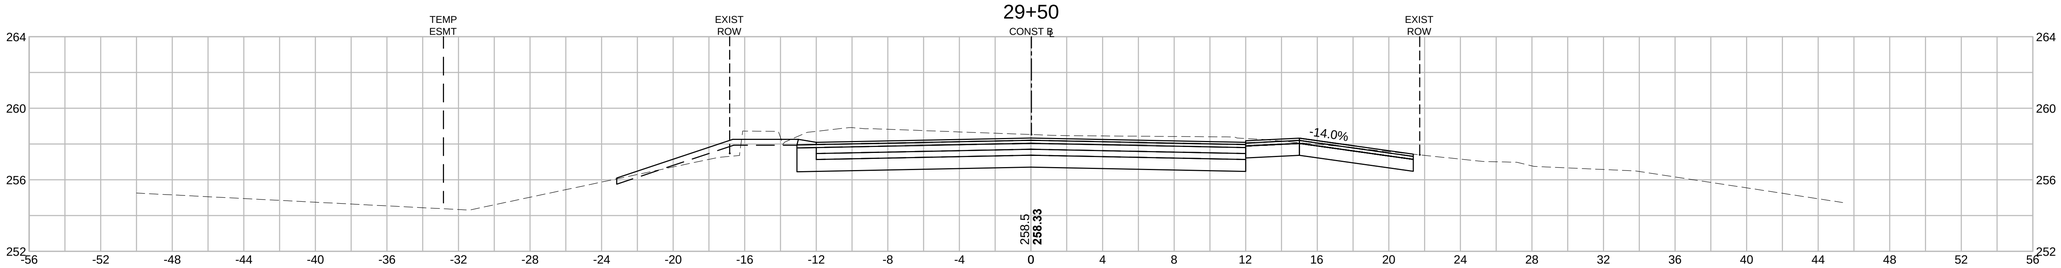

29+00

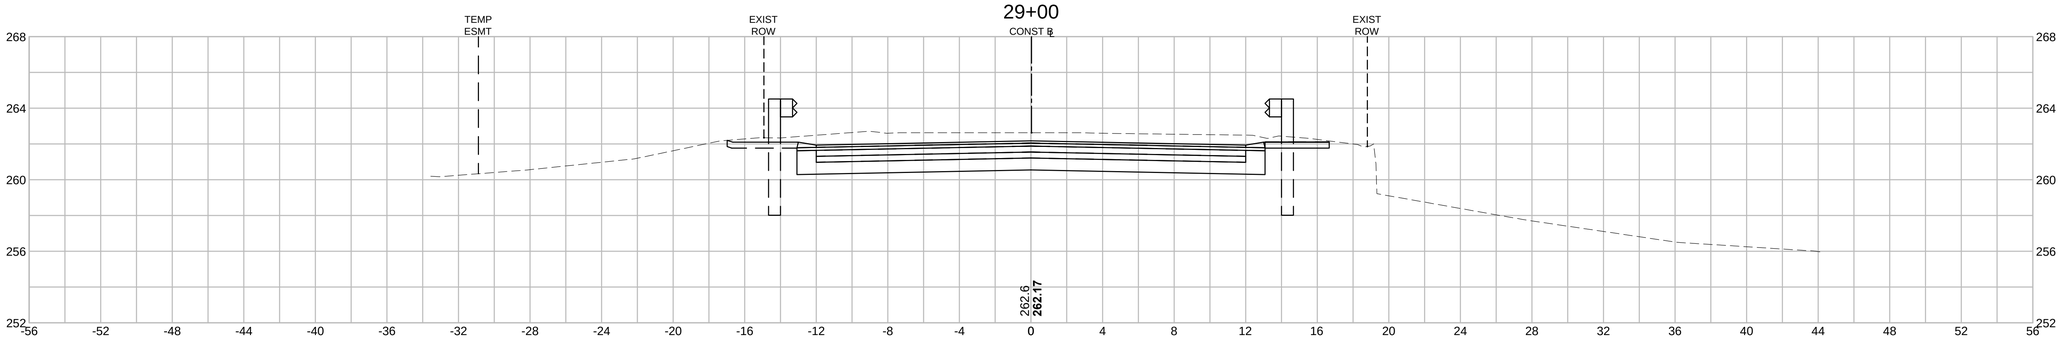

28+80

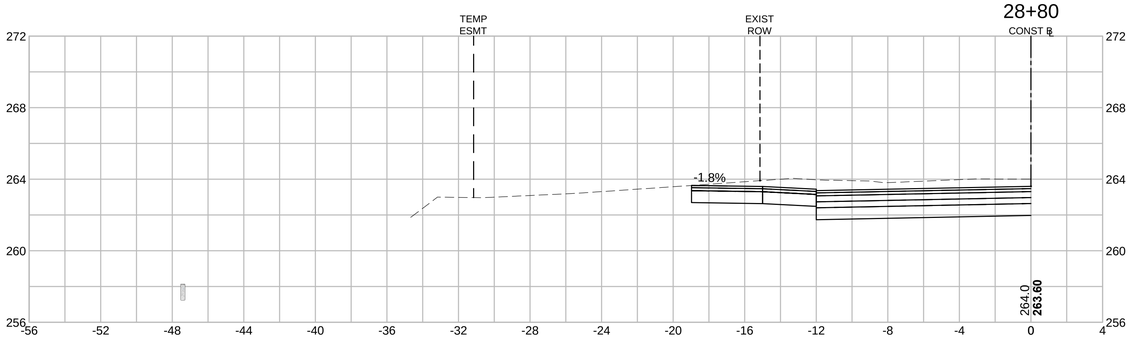

HOR. SCALE IN FEET
4 0 4 8
4 0 4 8
VER. SCALE IN FEET

T0577(100%)HD12(CROSS SECTIONS.DWG Plotted on 3/31/2016 8:24 AM

WESTFORD
MAIN STREET
CROSS SECTIONS - 13
SHEET 51 OF 63

31+50

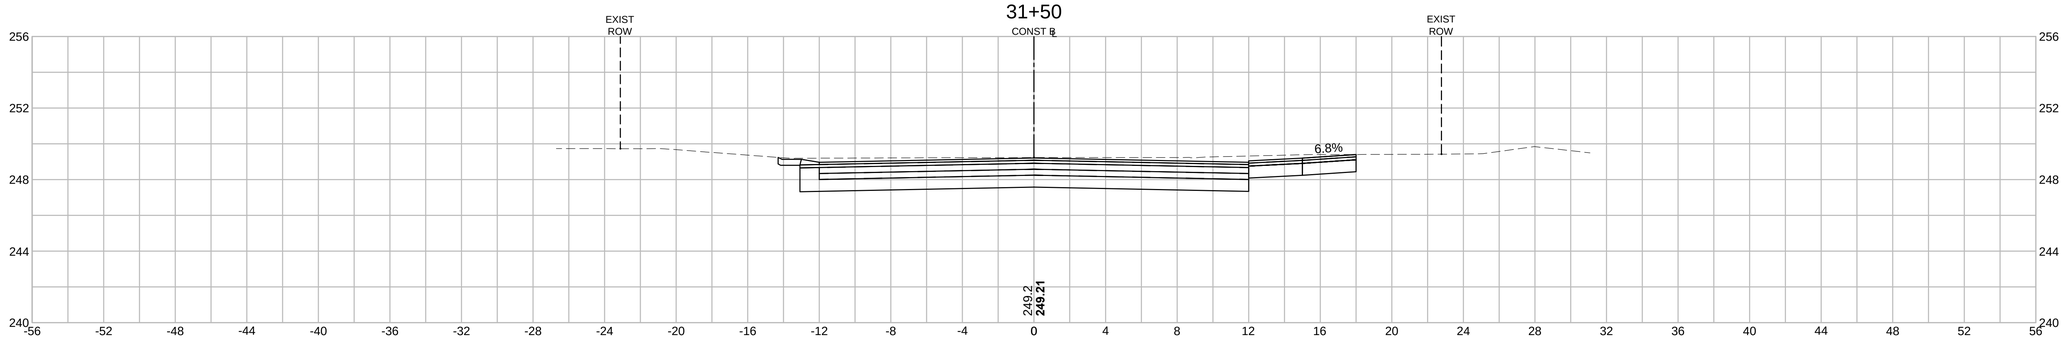

31+00

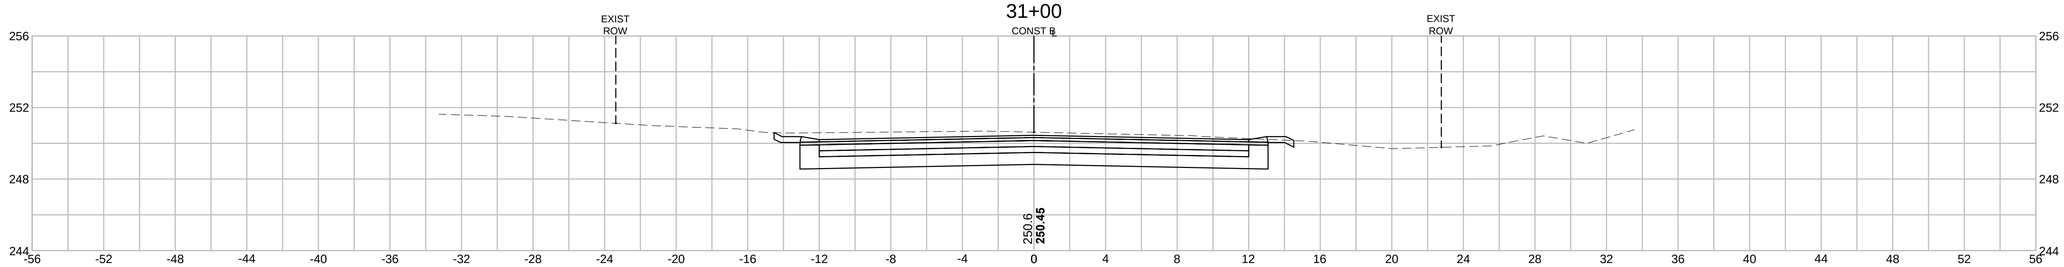

30+50

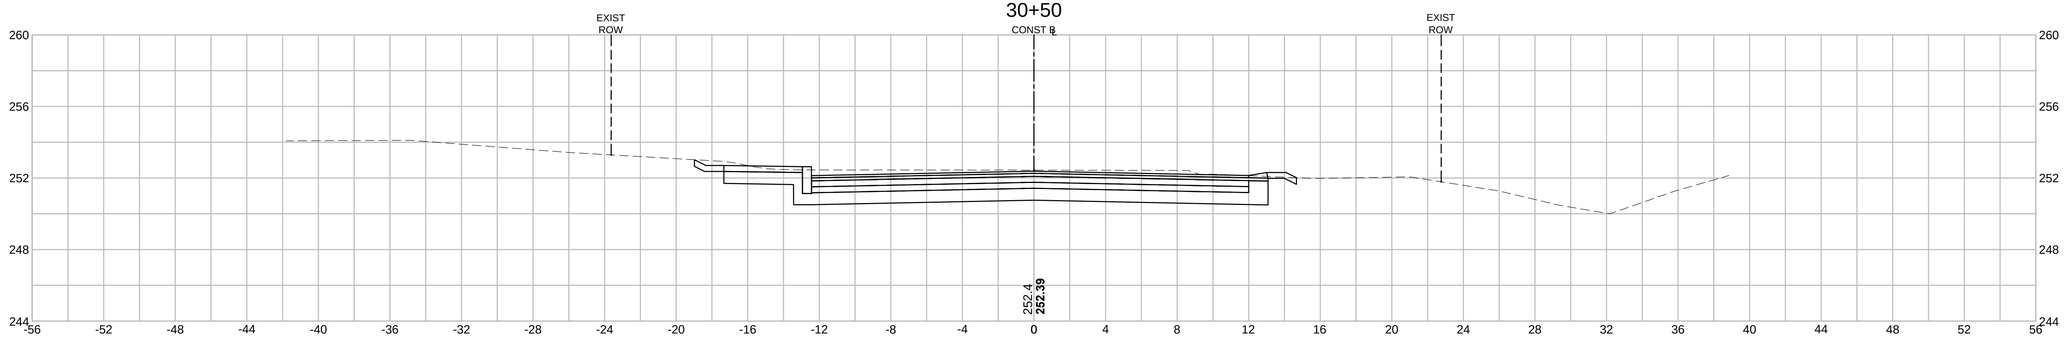

30+23

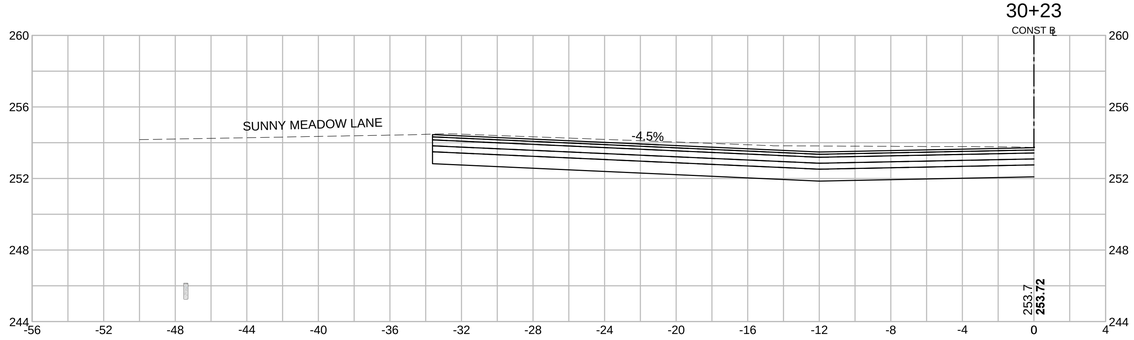

HOR. SCALE IN FEET
4 0 4 8
4 0 4 8
VER. SCALE IN FEET

T0577(100%)HD12(CROSS SECTIONS.DWG Plotted on 3/31/2016 8:24 AM

WESTFORD
MAIN STREET
CROSS SECTIONS - 14
SHEET 52 OF 63

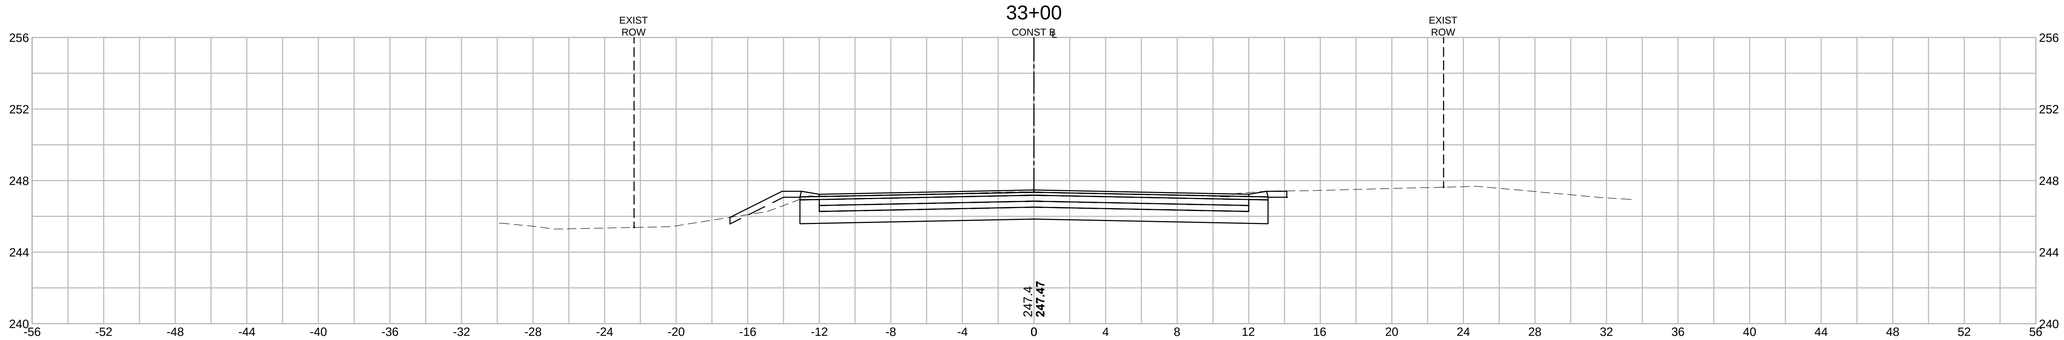

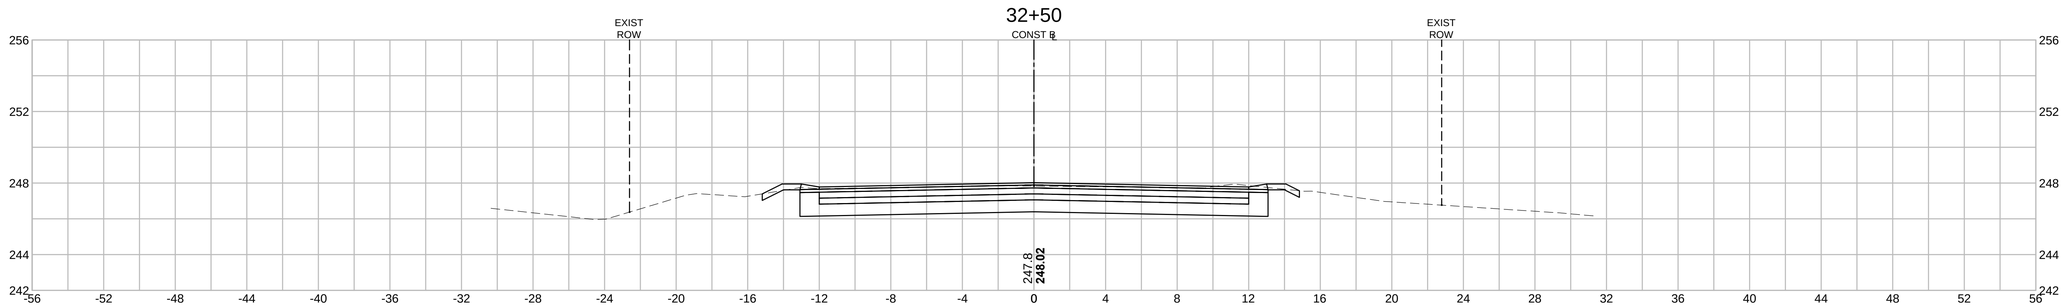

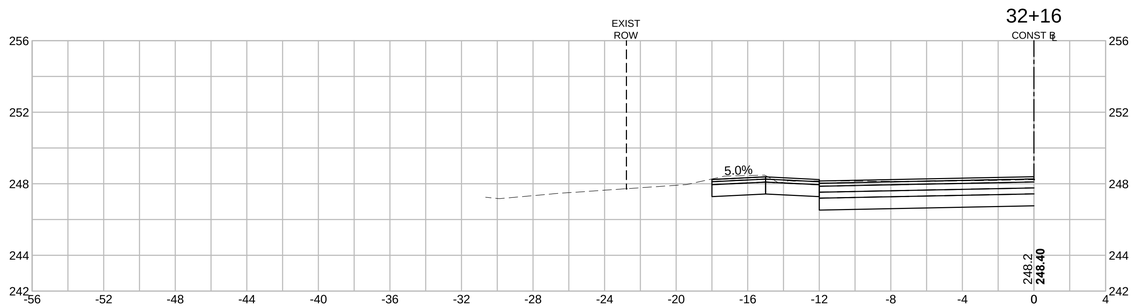

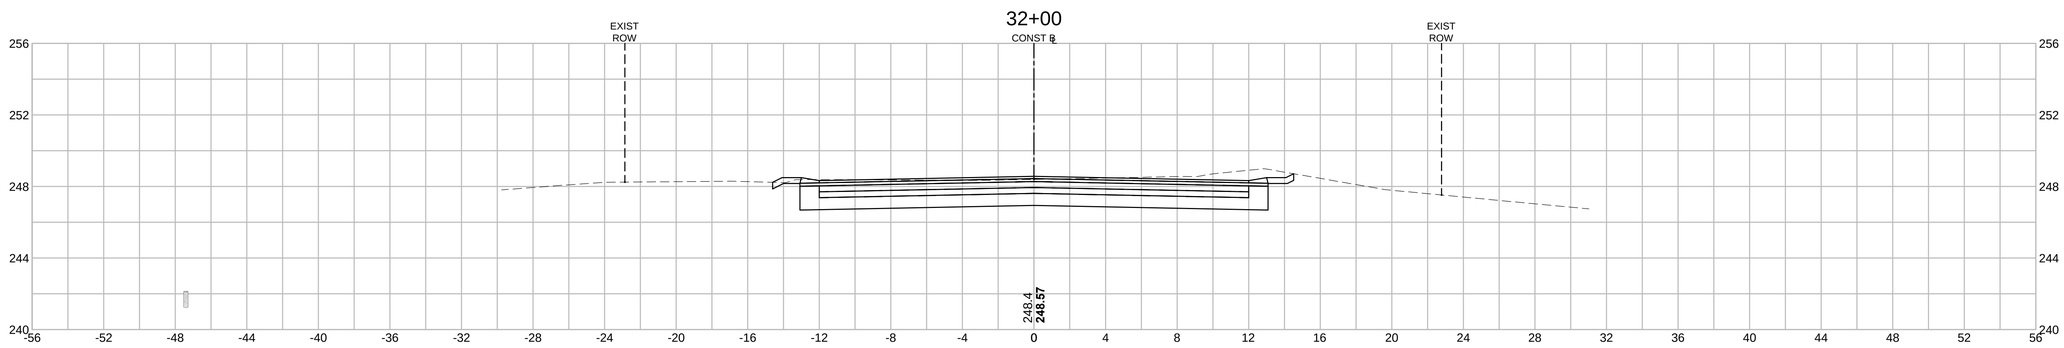

HOR. SCALE IN FEET
4 0 4 8
4 0 4 8
VER. SCALE IN FEET

T0577(100%)HD12(CROSS SECTIONS.DWG Plotted on 3/31/2016 8:24 AM

WESTFORD
MAIN STREET
CROSS SECTIONS - 15
SHEET 53 OF 63

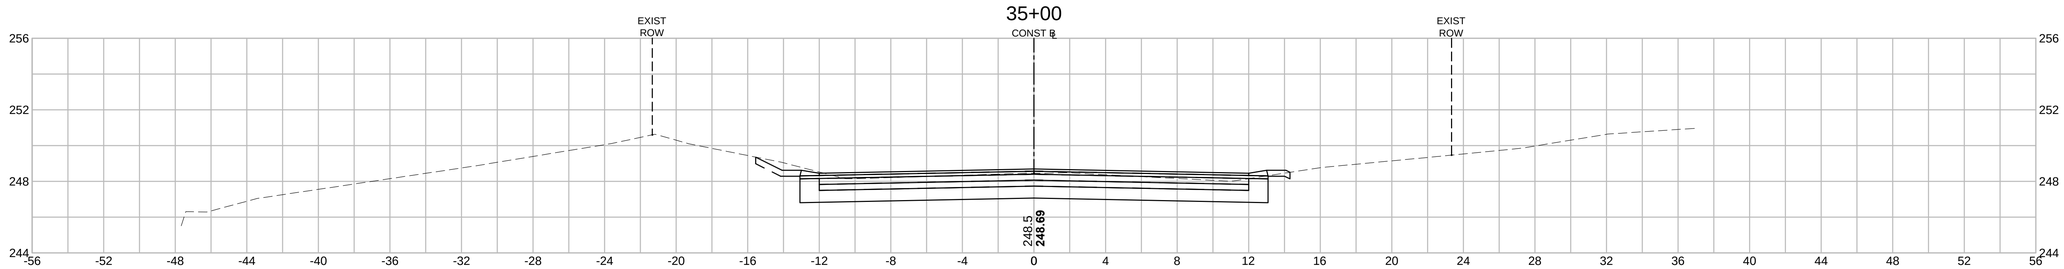

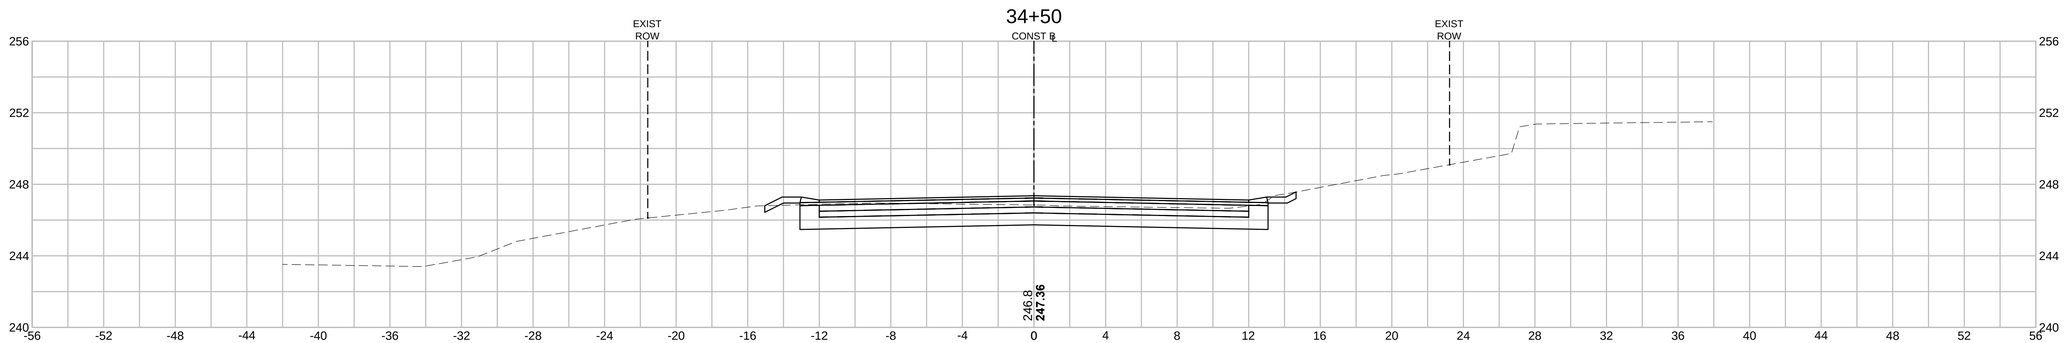

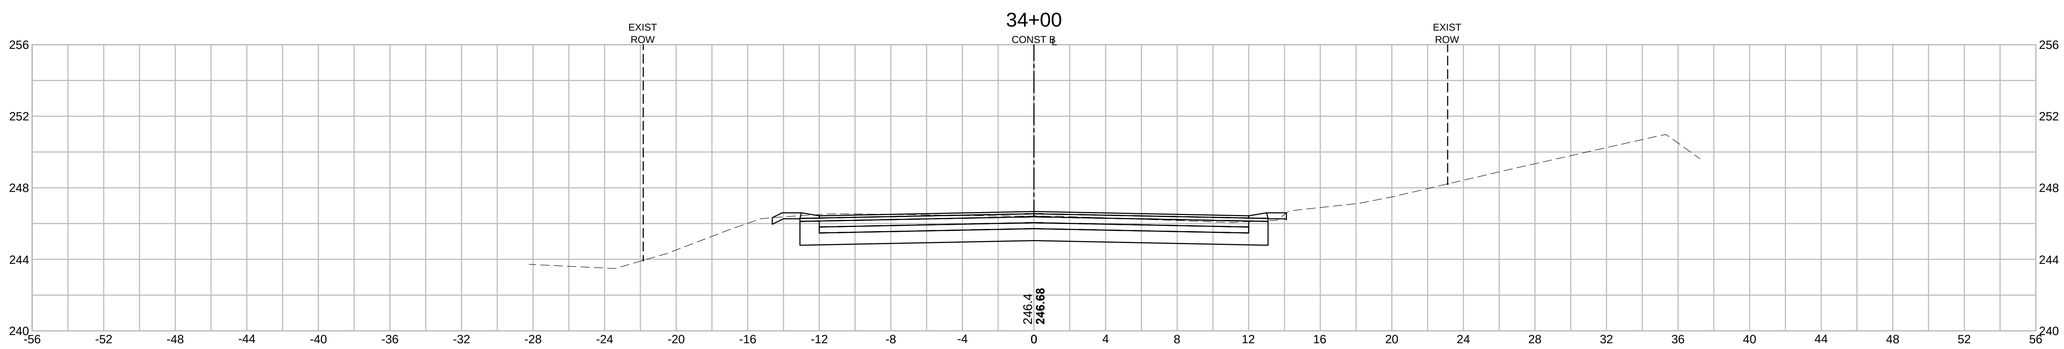

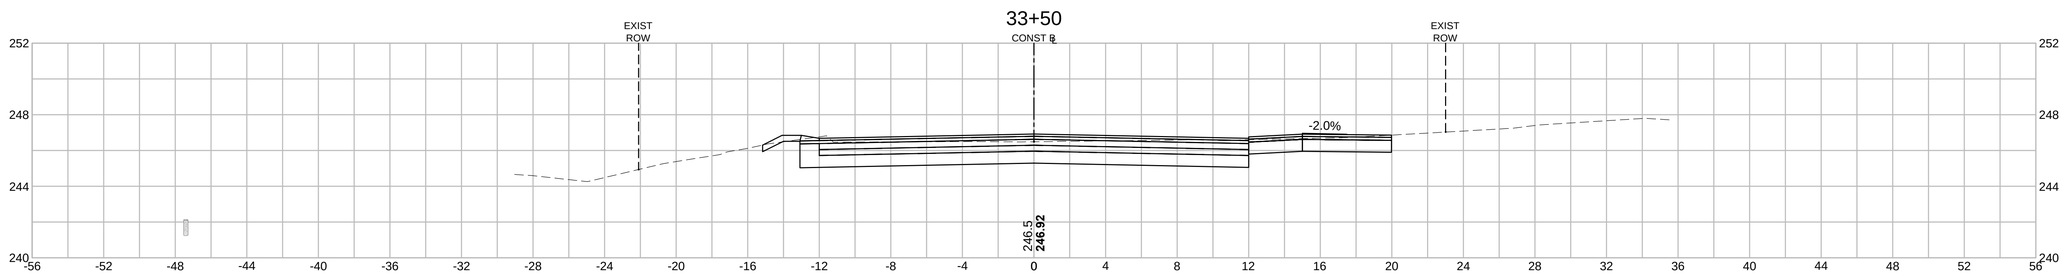

HOR. SCALE IN FEET
4 0 4 8
4 0 4 8
VER. SCALE IN FEET

T0577(100%)HD12(CROSS SECTIONS.DWG Plotted on 3/31/2016 8:24 AM

WESTFORD
MAIN STREET
CROSS SECTIONS - 16
SHEET 54 OF 63

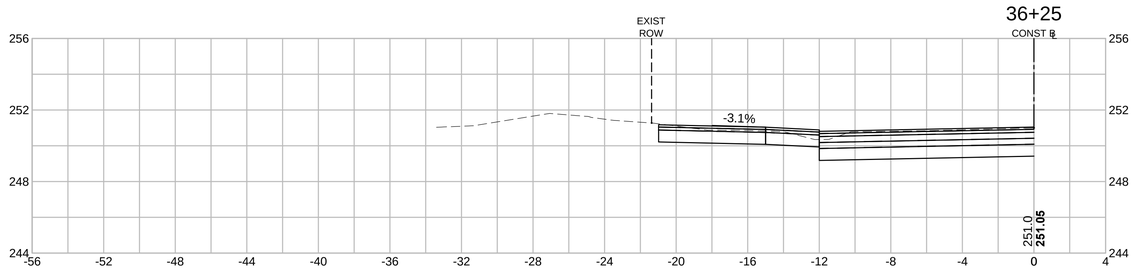

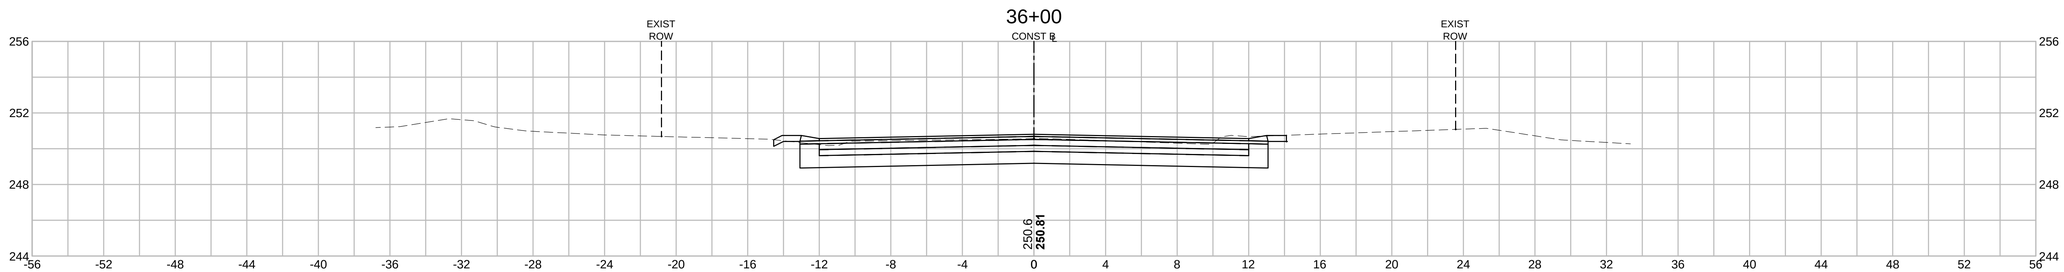

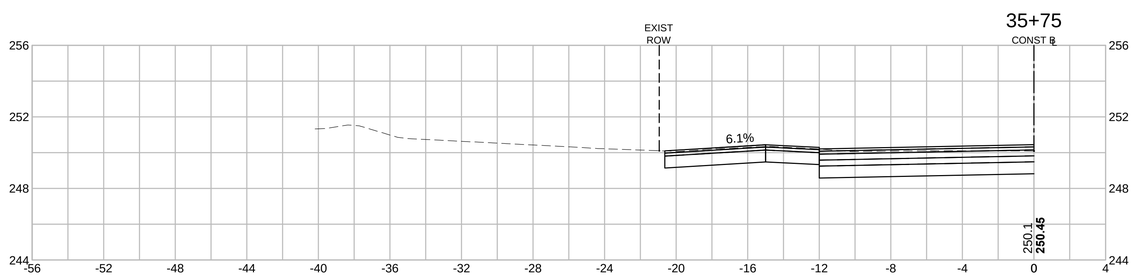

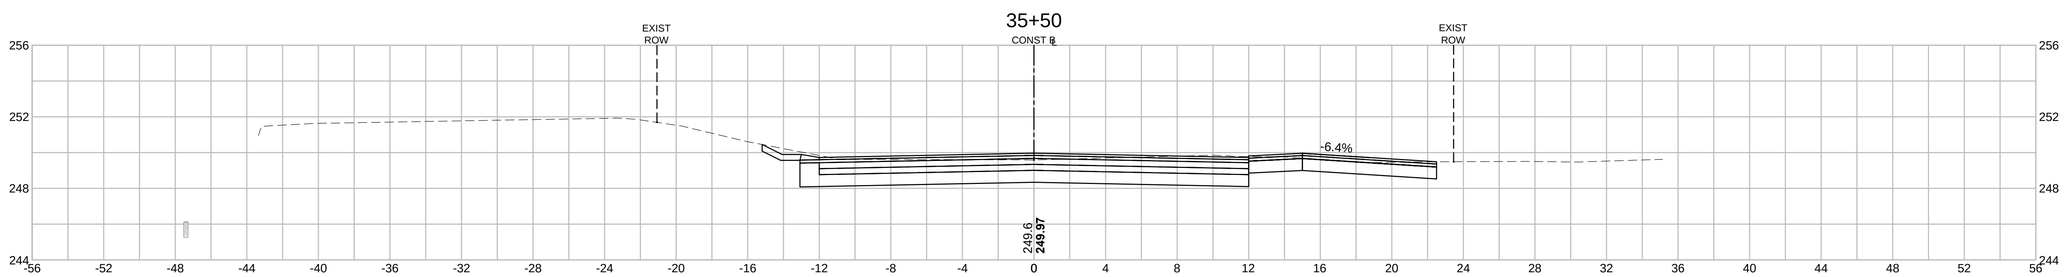

HOR. SCALE IN FEET
4 0 4 8
4 0 4 8
VER. SCALE IN FEET

T0577(100%)HD12(CROSS SECTIONS.DWG Plotted on 3/31/2016 8:24 AM

WESTFORD
MAIN STREET
CROSS SECTIONS - 17
SHEET 55 OF 63

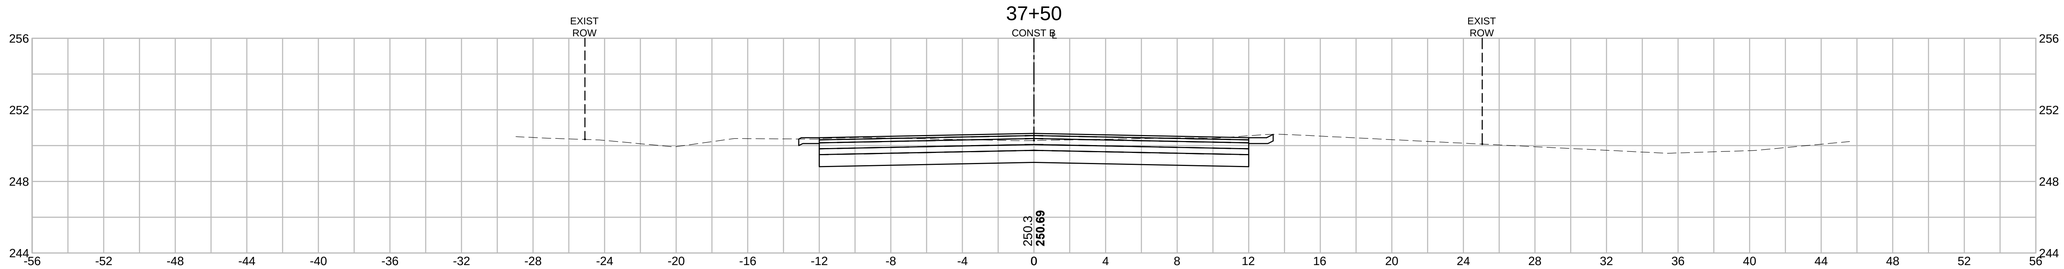

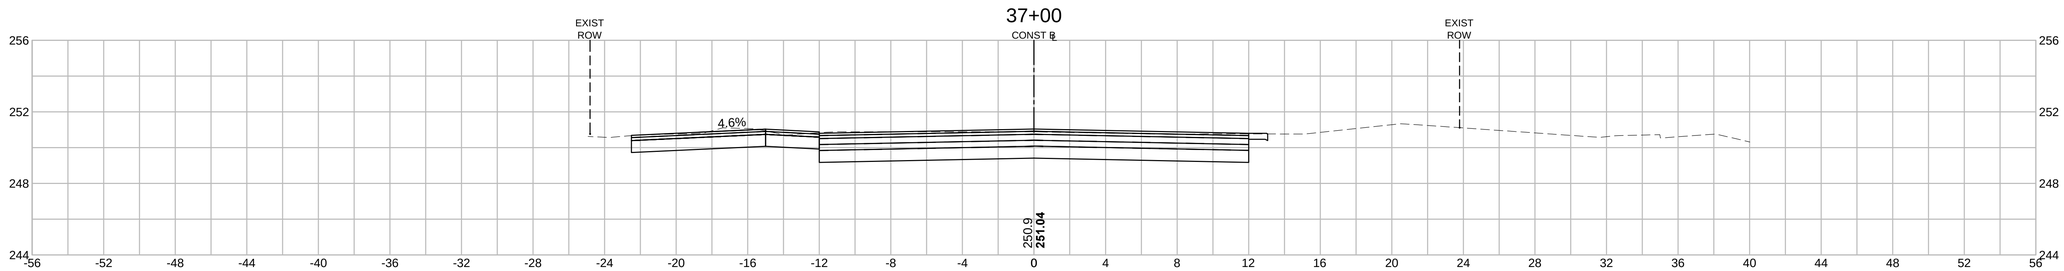

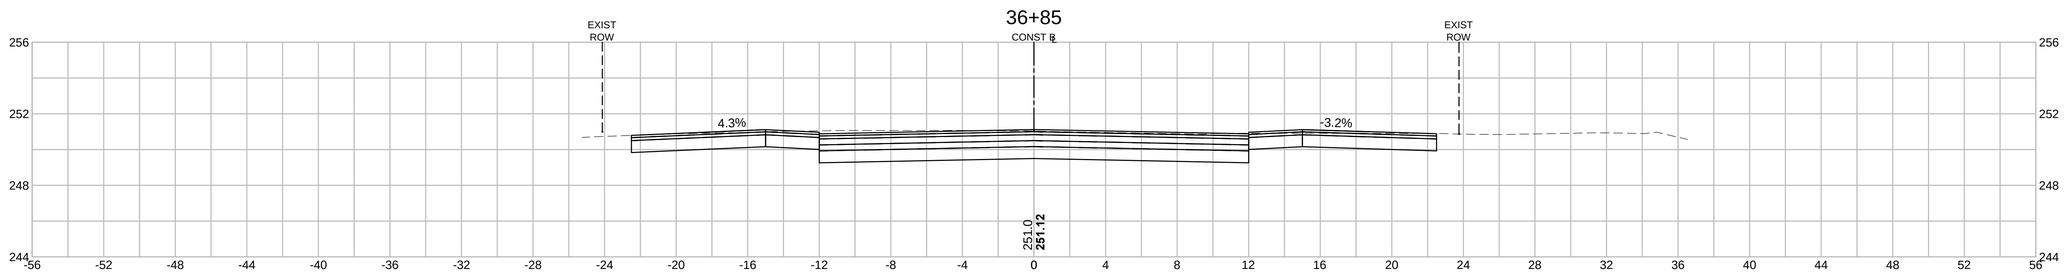

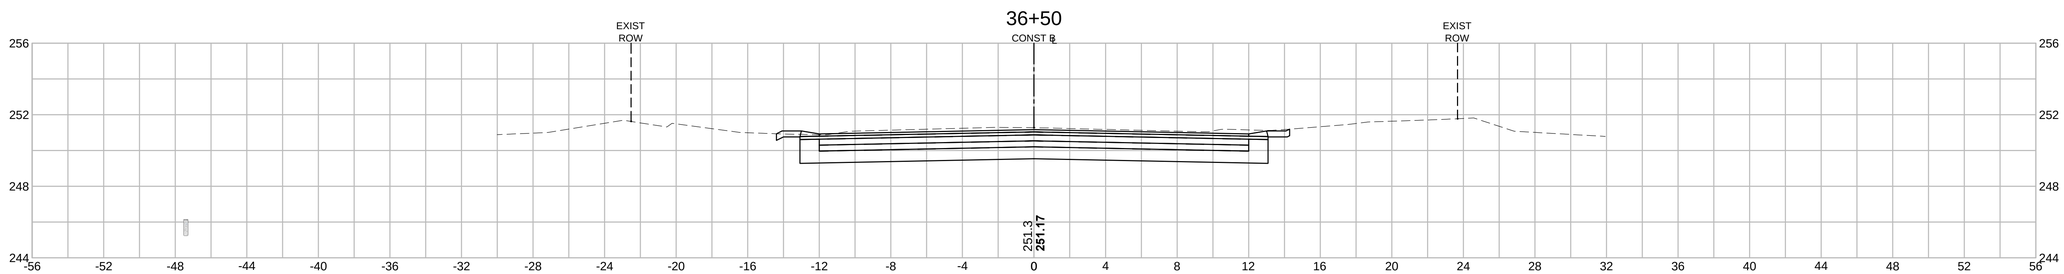

HOR. SCALE IN FEET
4 0 4 8
4 0 4 8
VER. SCALE IN FEET

T0577(100%)HD12(CROSS SECTIONS.DWG Plotted on 3/31/2016 8:24 AM

WESTFORD
MAIN STREET
CROSS SECTIONS - 18
SHEET 56 OF 63

T0577(100%)HD12(CROSS SECTIONS.DWG Plotted on 3/31/2016 8:24 AM

38+50

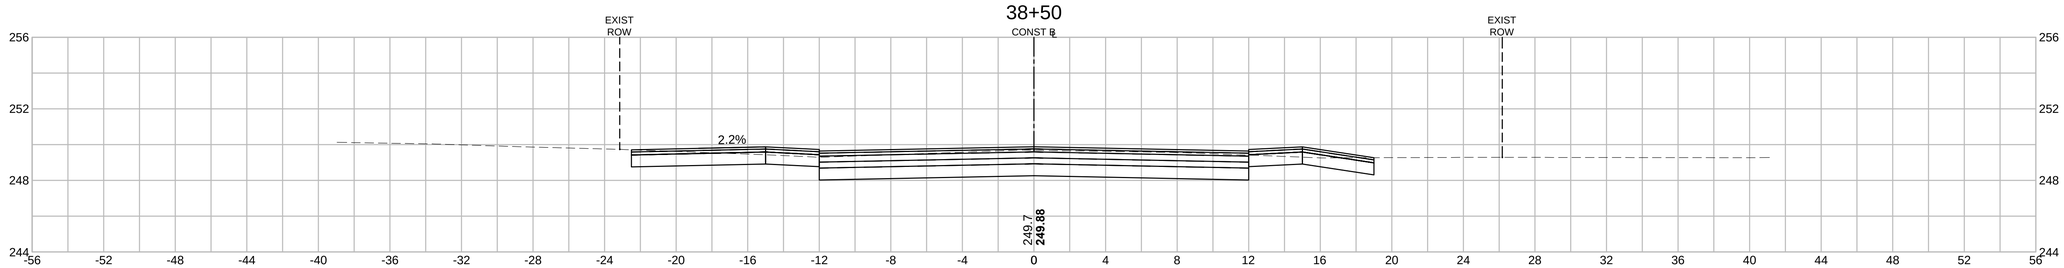

38+15

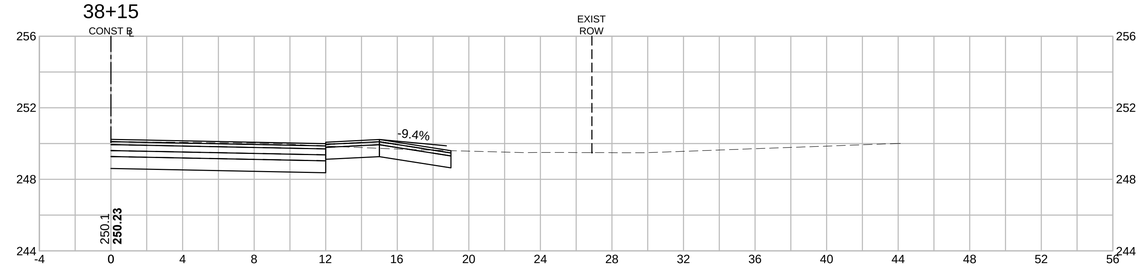

38+00

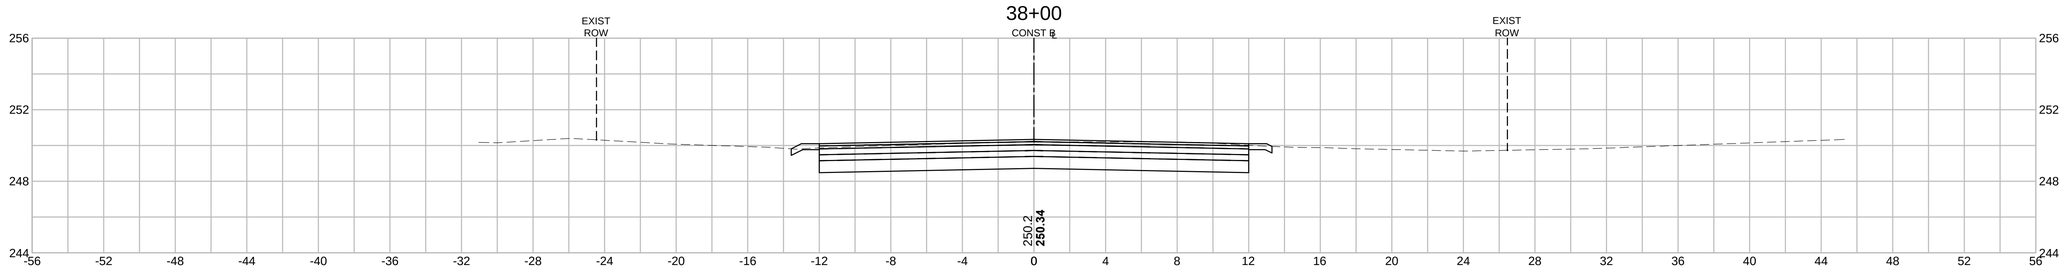

37+85

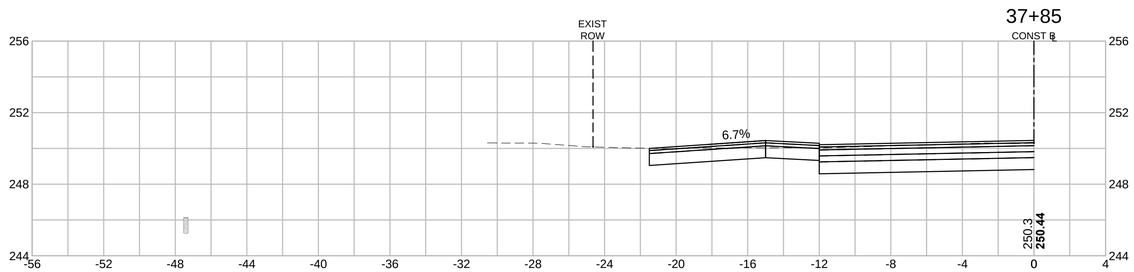

HOR. SCALE IN FEET
4 0 4 8
4 0 4 8
VER. SCALE IN FEET

WESTFORD
MAIN STREET
CROSS SECTIONS - 19
SHEET 57 OF 63

40+00

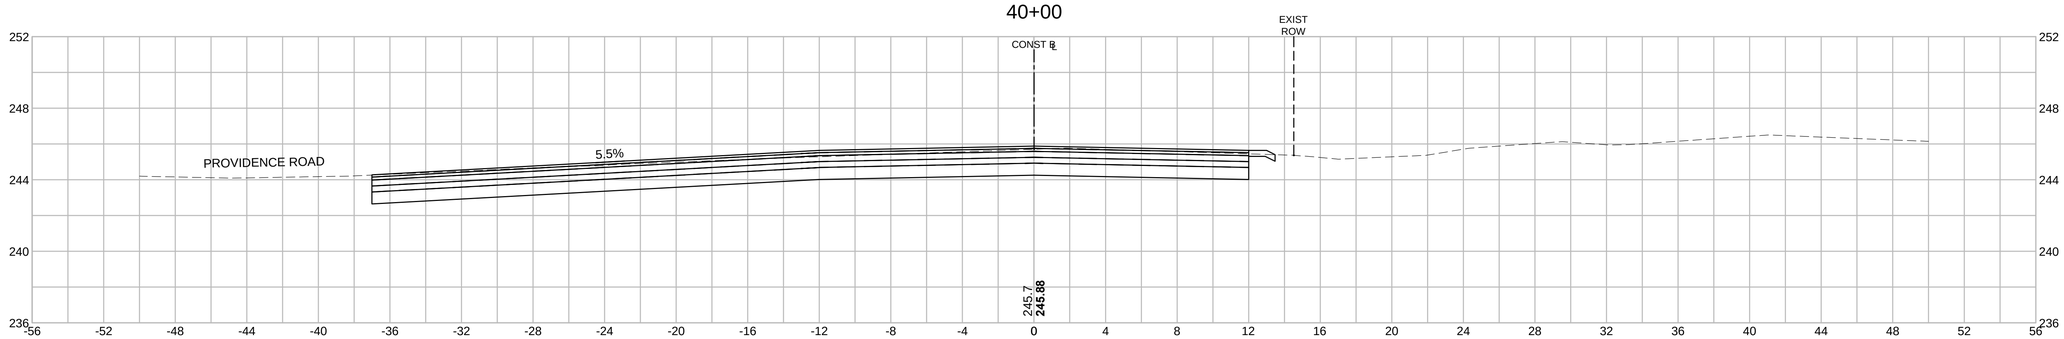

39+50

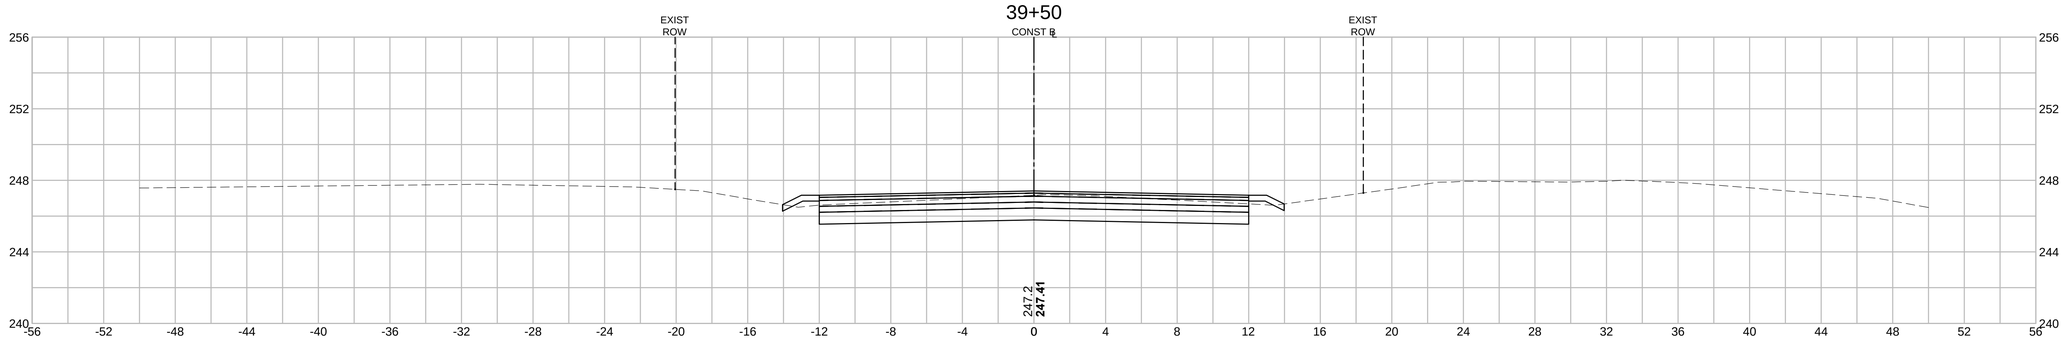

39+38

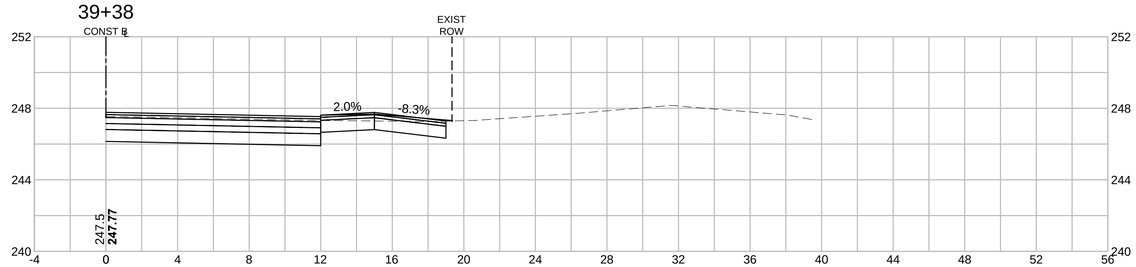

39+00

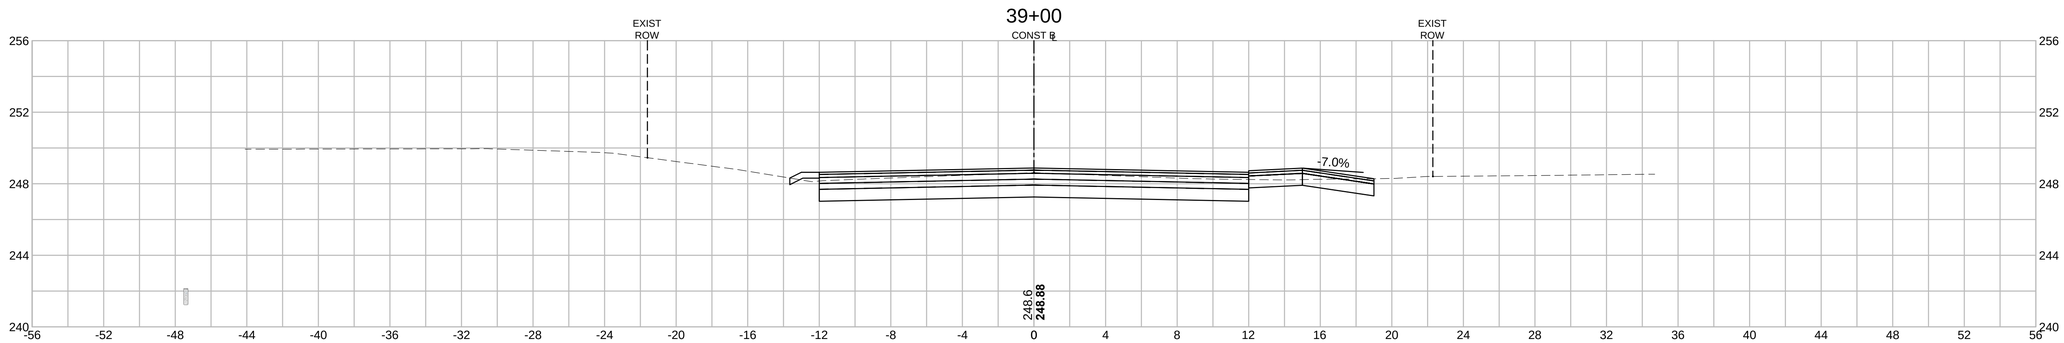

HOR. SCALE IN FEET
4 0 4 8
4 0 4 8
VER. SCALE IN FEET

T0577(100%)HD12(CROSS SECTIONS.DWG Plotted on 3/31/2016 8:24 AM

WESTFORD
MAIN STREET
CROSS SECTIONS - 20
SHEET 58 OF 63

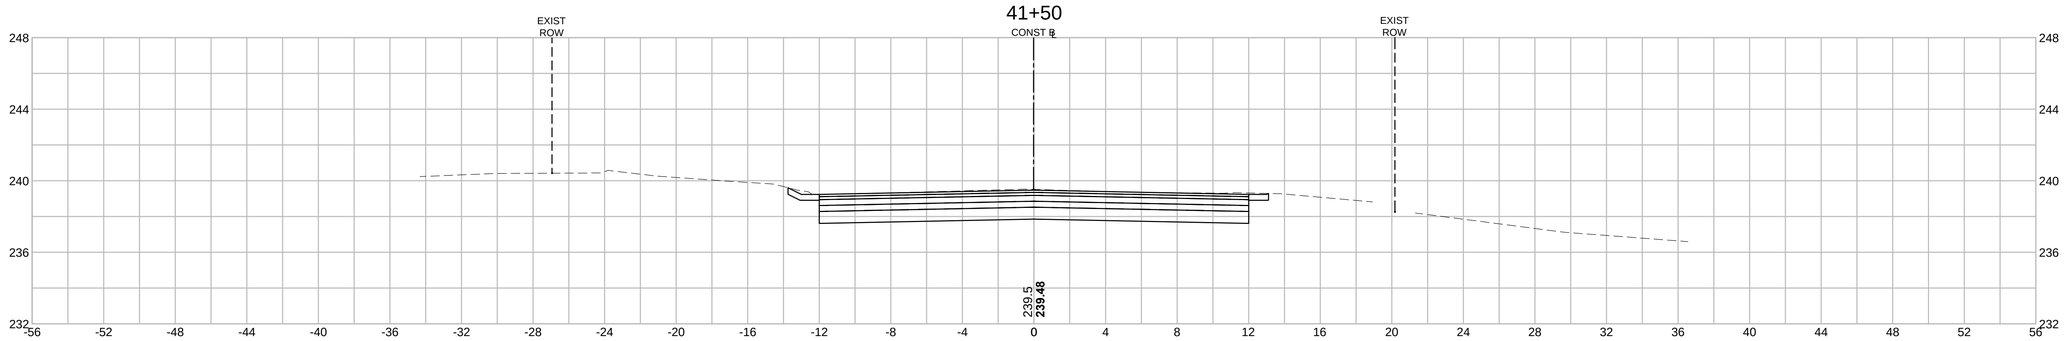

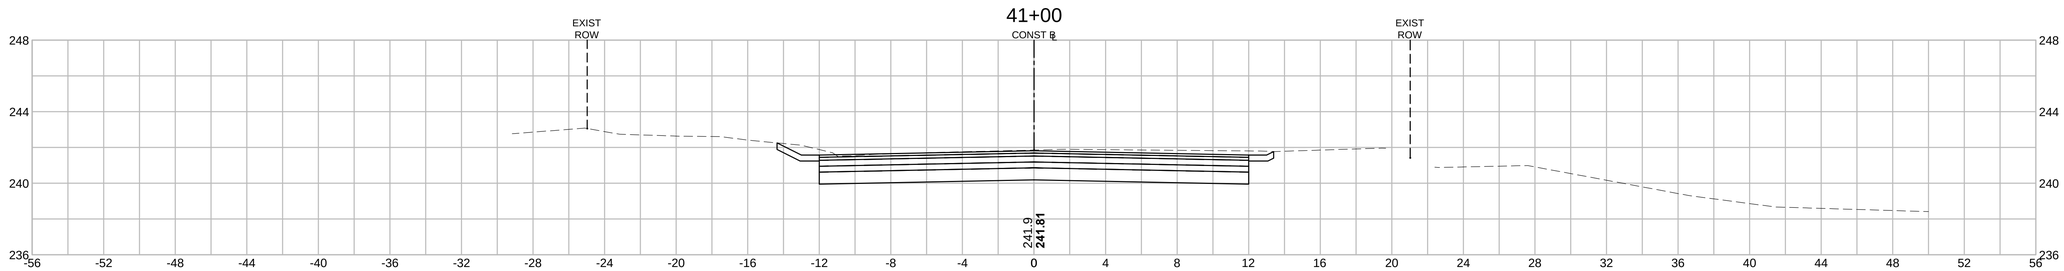

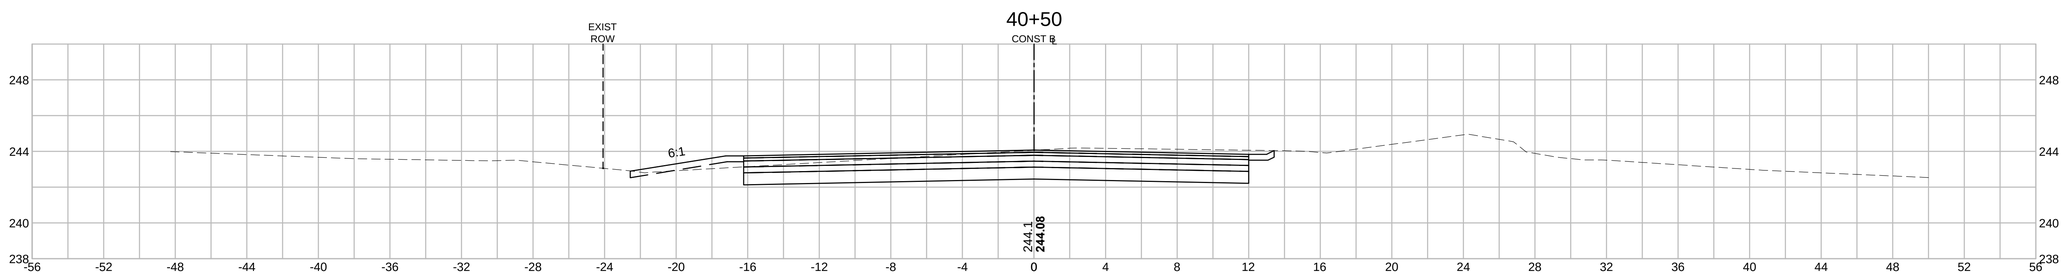

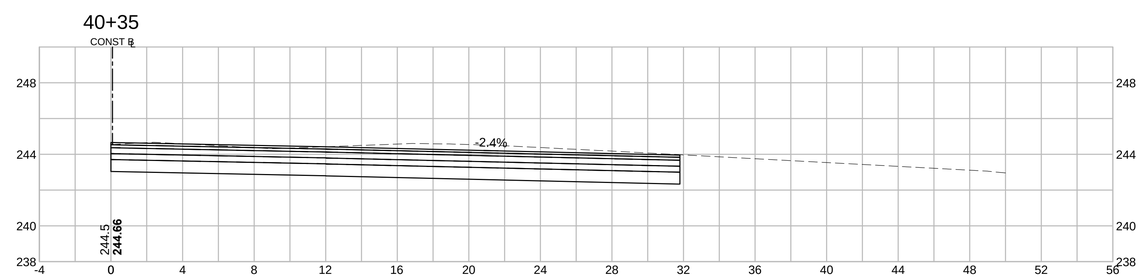

HOR. SCALE IN FEET
4 0 4 8
4 0 4 8
VER. SCALE IN FEET

T0577(100%)HD12(CROSS SECTIONS.DWG Plotted on 3/31/2016 8:24 AM

WESTFORD
MAIN STREET
CROSS SECTIONS - 21
SHEET 59 OF 63

T0577(100%)HD12(CROSS SECTIONS.DWG Plotted on 3/31/2016 8:24 AM

43+31

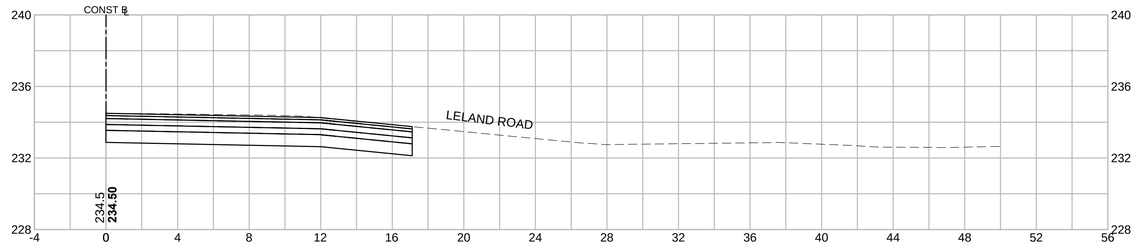

43+00

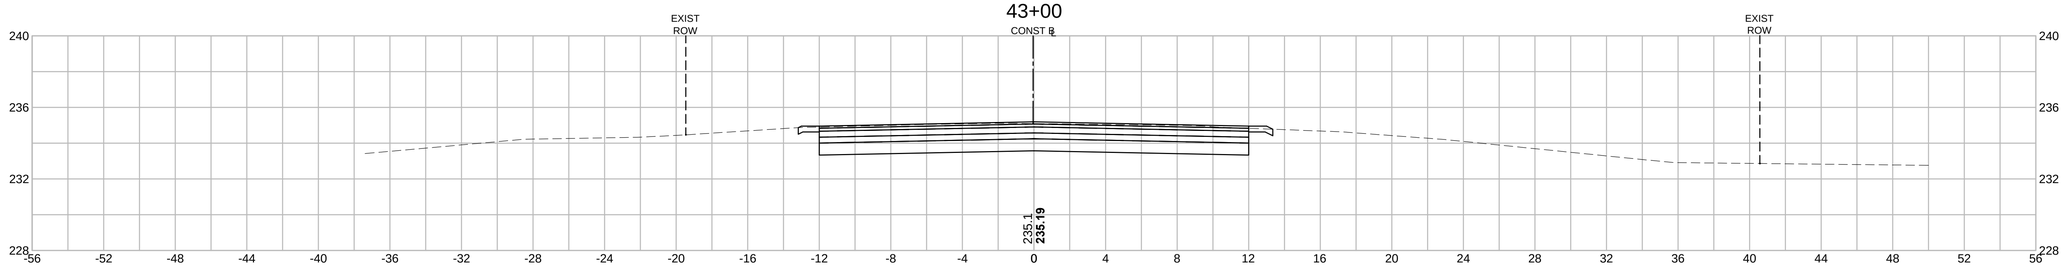

42+50

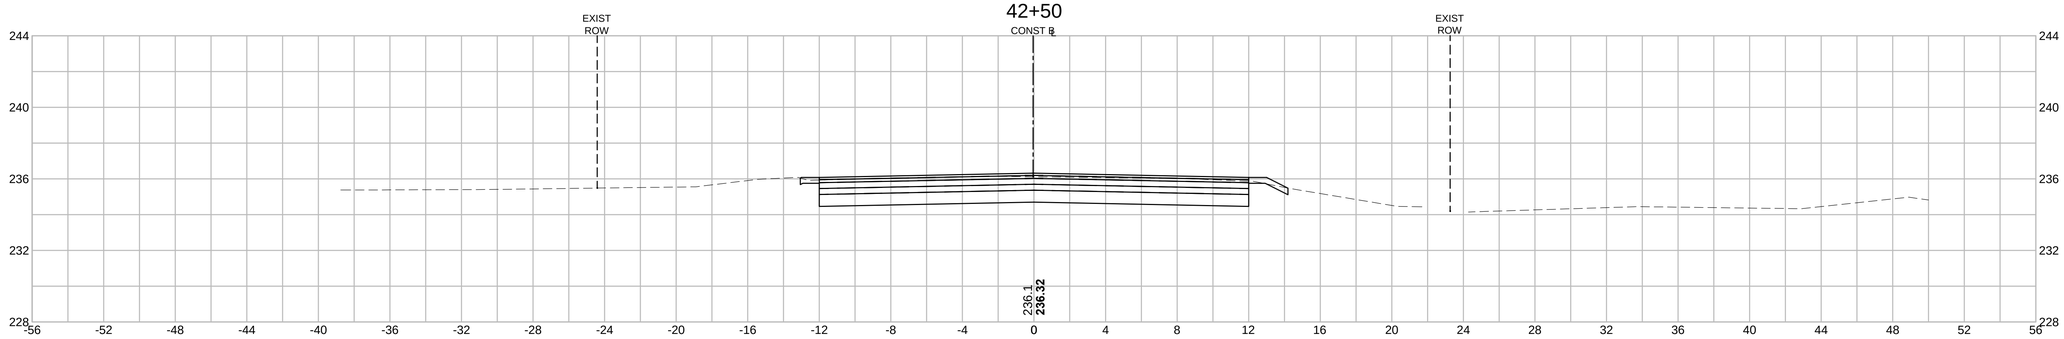

42+00

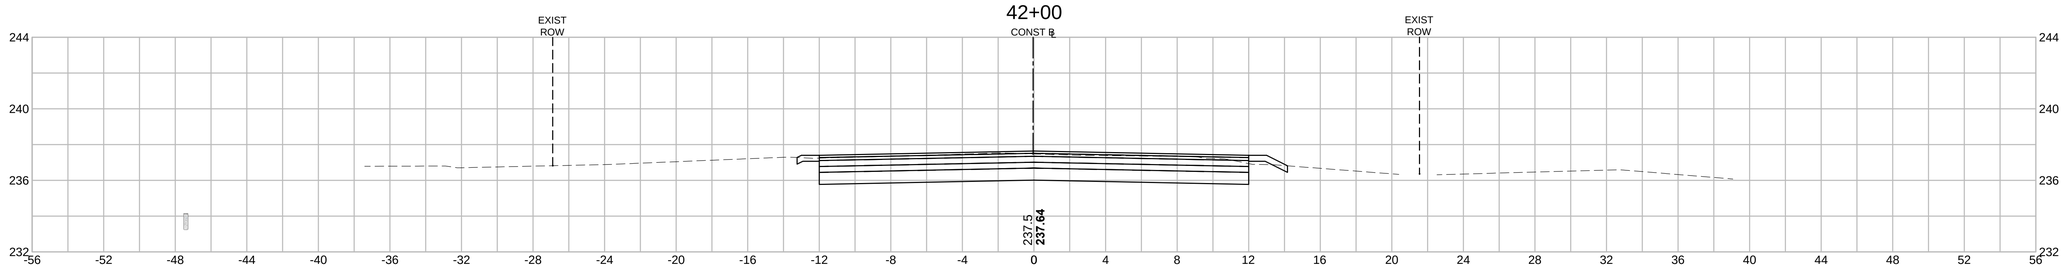

HOR. SCALE IN FEET
4 0 4 8
4 0 4 8
VER. SCALE IN FEET

WESTFORD
MAIN STREET
CROSS SECTIONS - 22
SHEET 60 OF 63

44+50

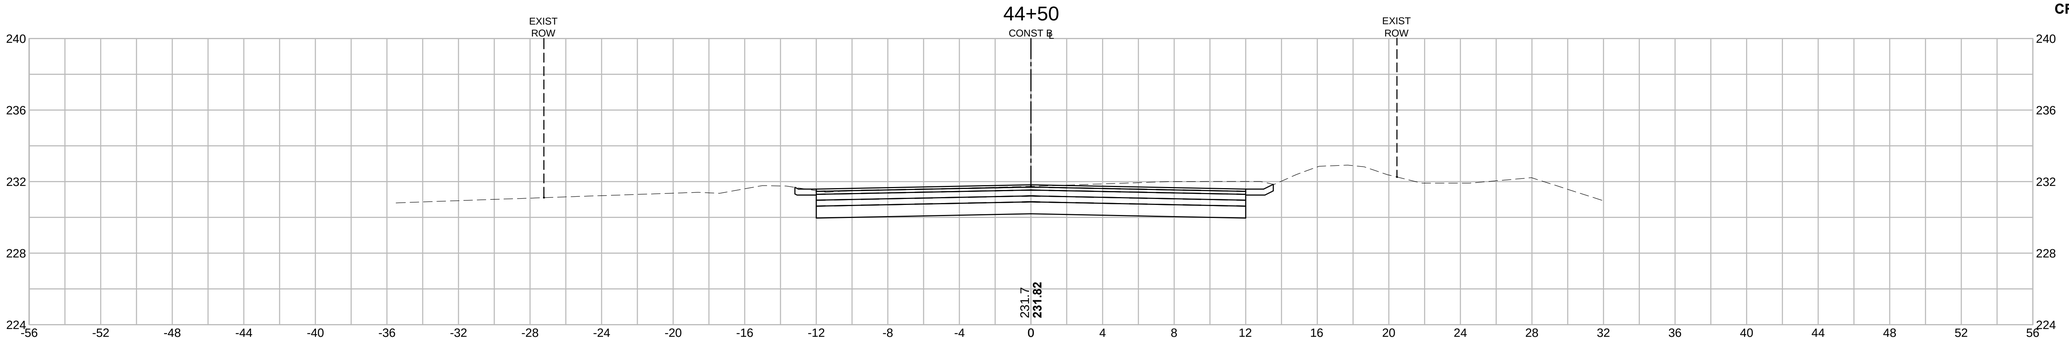

44+00

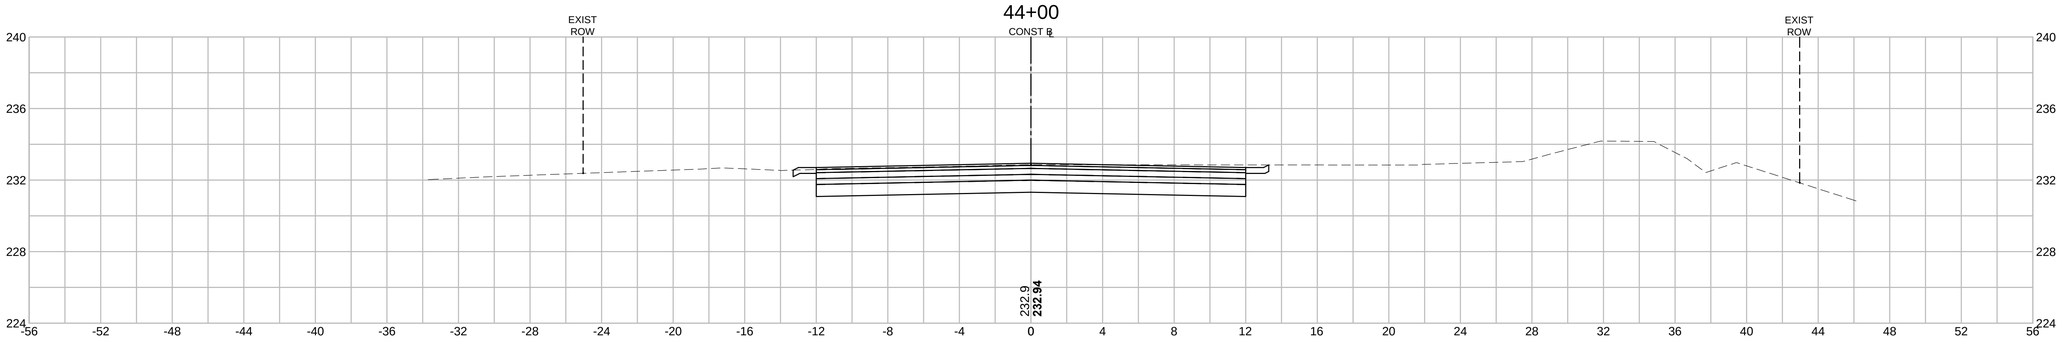

43+71

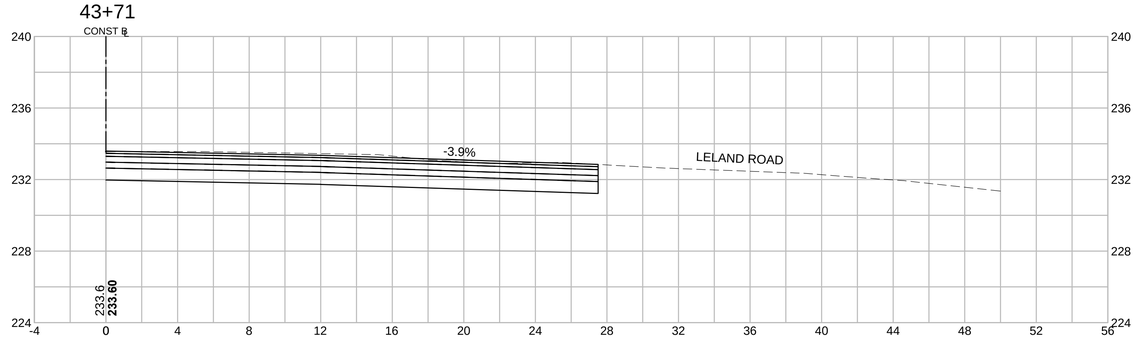

43+50

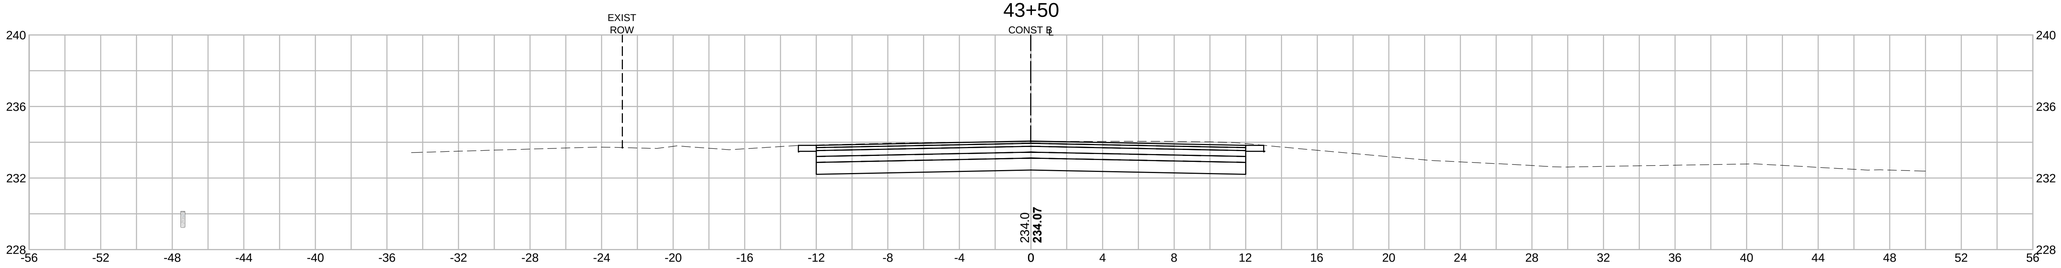

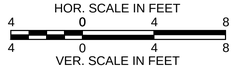

T0577(100%)HD12(CROSS SECTIONS.DWG Plotted on 3/31/2016 8:24 AM

WESTFORD
MAIN STREET
CROSS SECTIONS - 23
SHEET 61 OF 63

T0577(100%)HD12(CROSS SECTIONS.DWG Plotted on 3/31/2016 8:24 AM

46+00

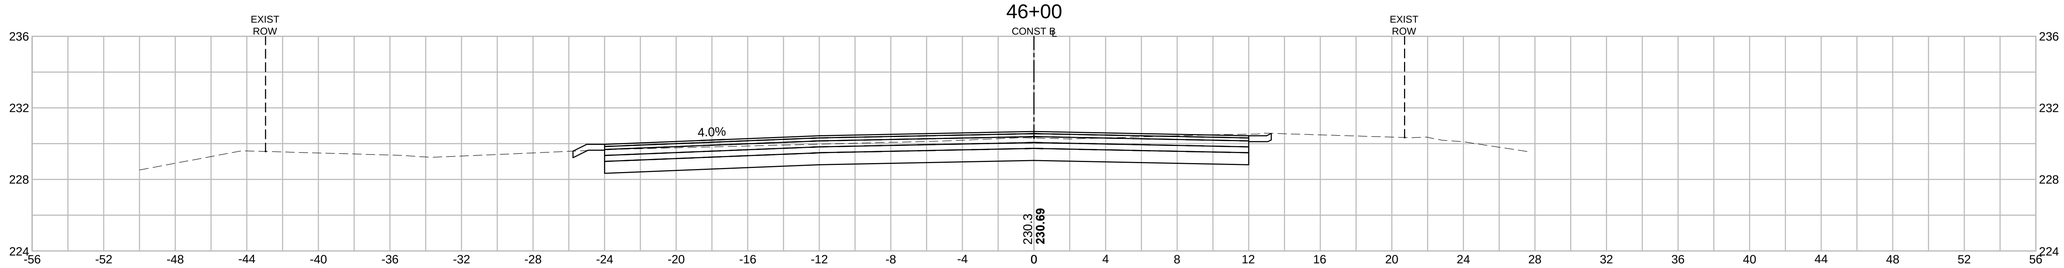

45+75

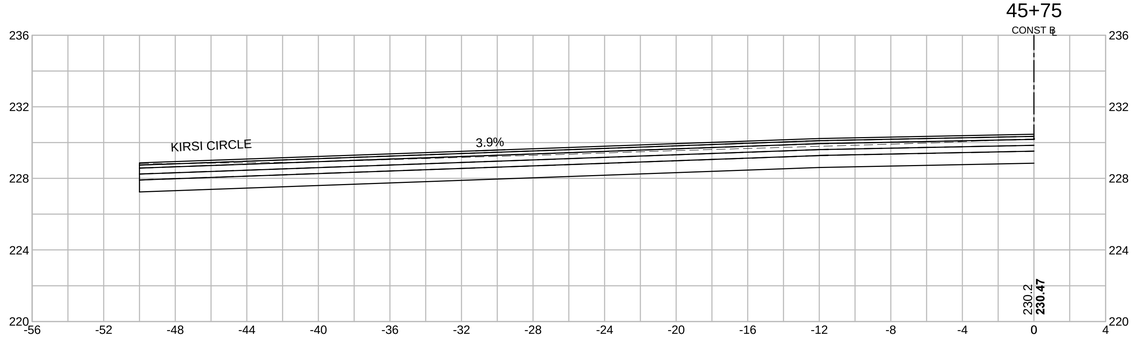

45+50

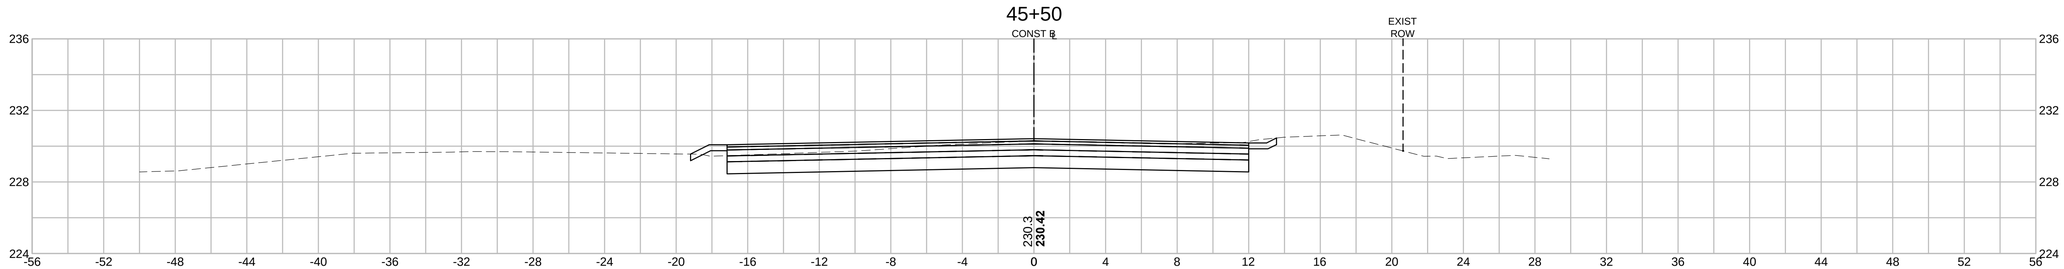

45+00

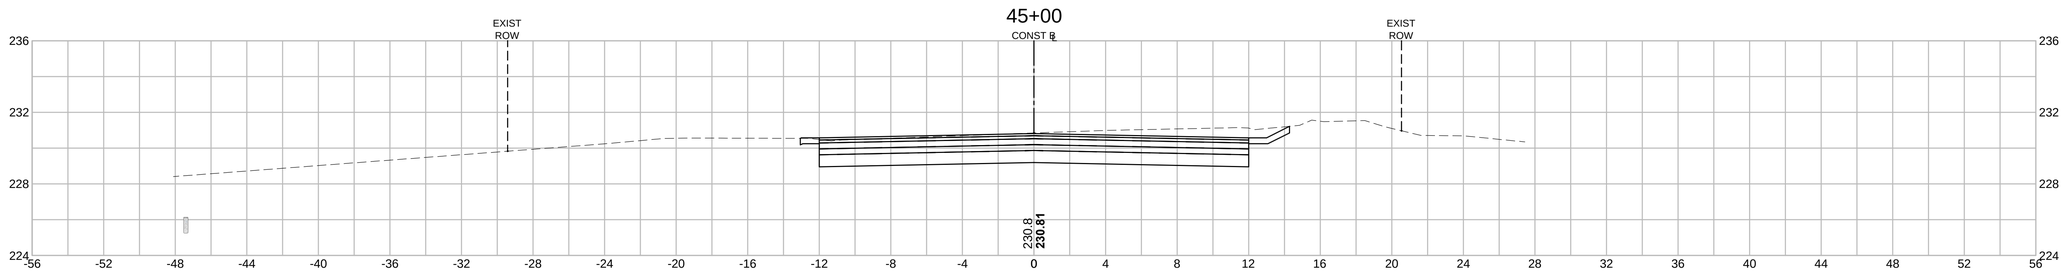

WESTFORD
MAIN STREET
CROSS SECTIONS - 24
SHEET 62 OF 63

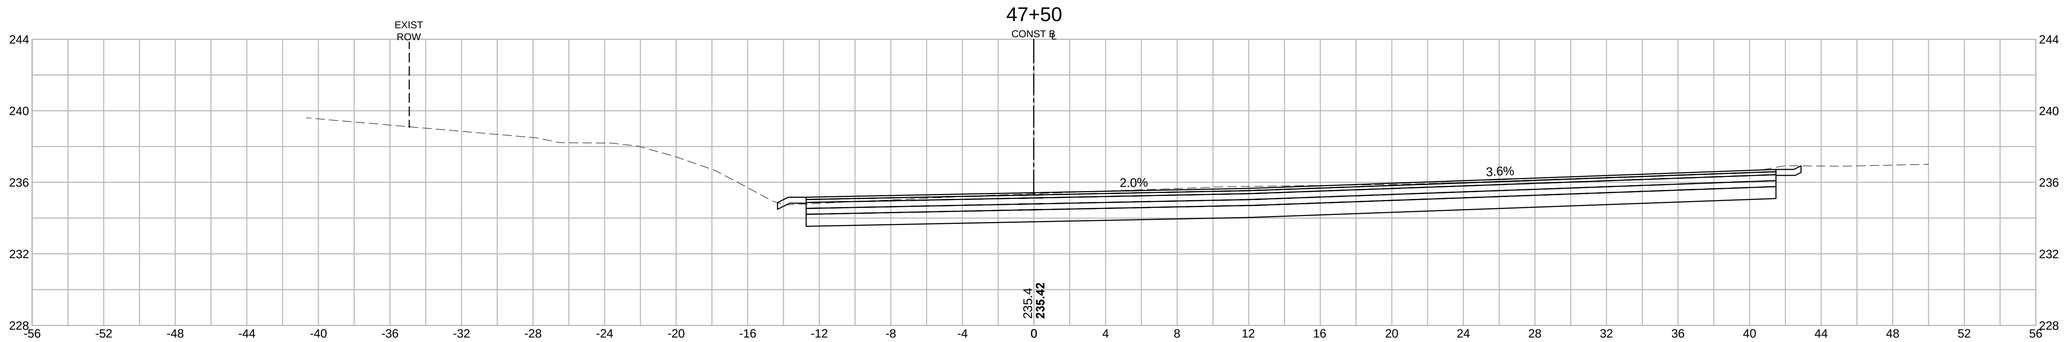

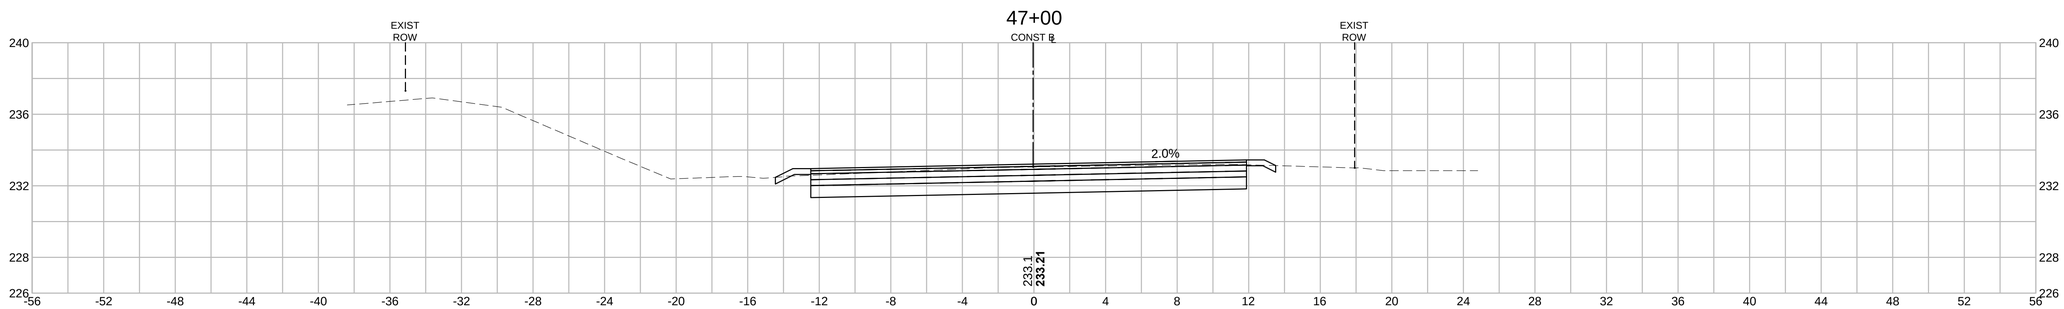

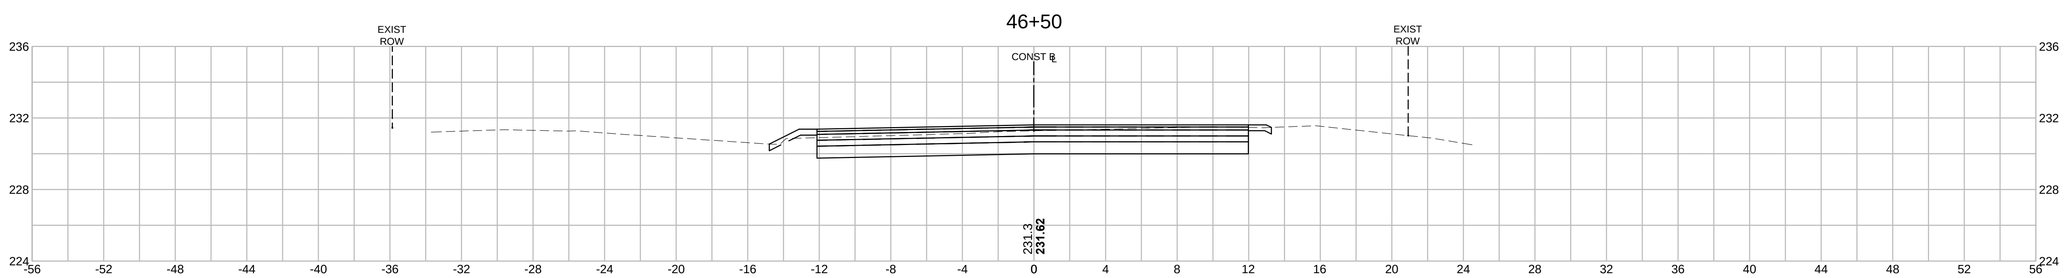

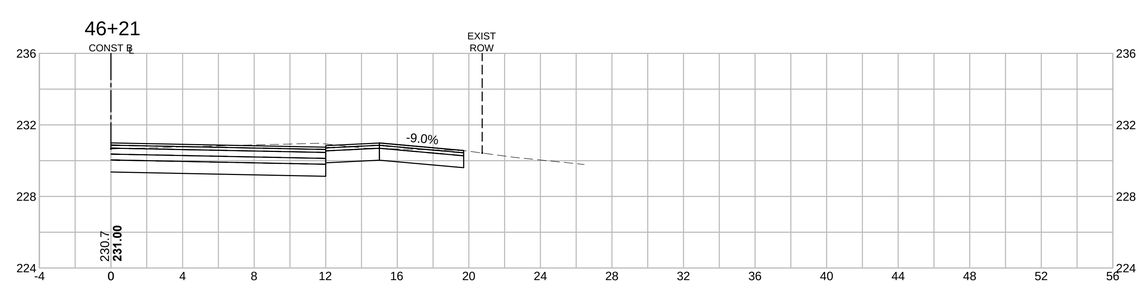

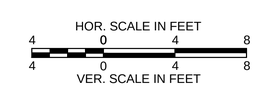

T0577(100%)HD12(CROSS SECTIONS.DWG Plotted on 3/31/2016 8:24 AM

WESTFORD
MAIN STREET
CROSS SECTIONS - 25
SHEET 63 OF 63

T0577[100%]HD12(CROSS SECTIONS.DWG Plotted on 3/31/2016 8:24 AM

49+00

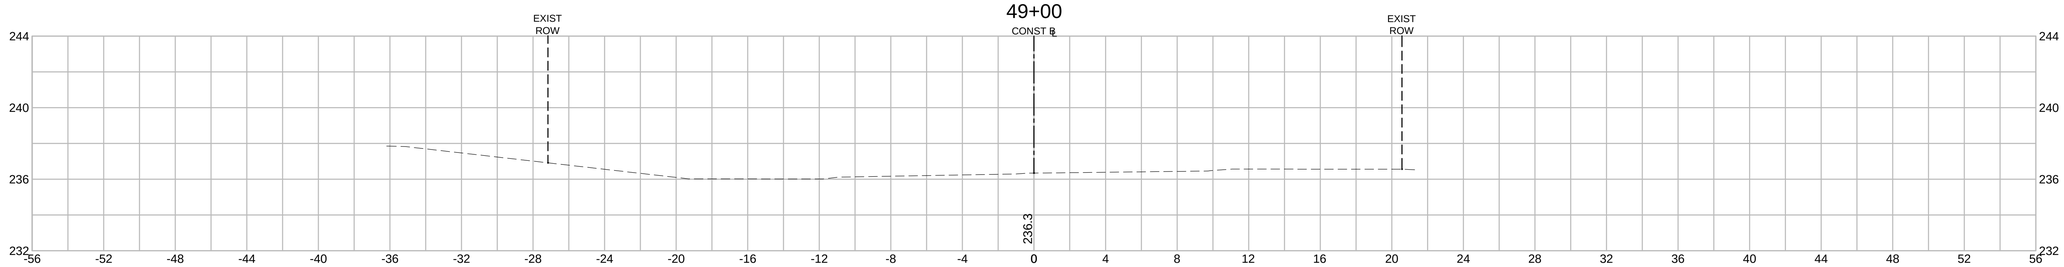

48+50

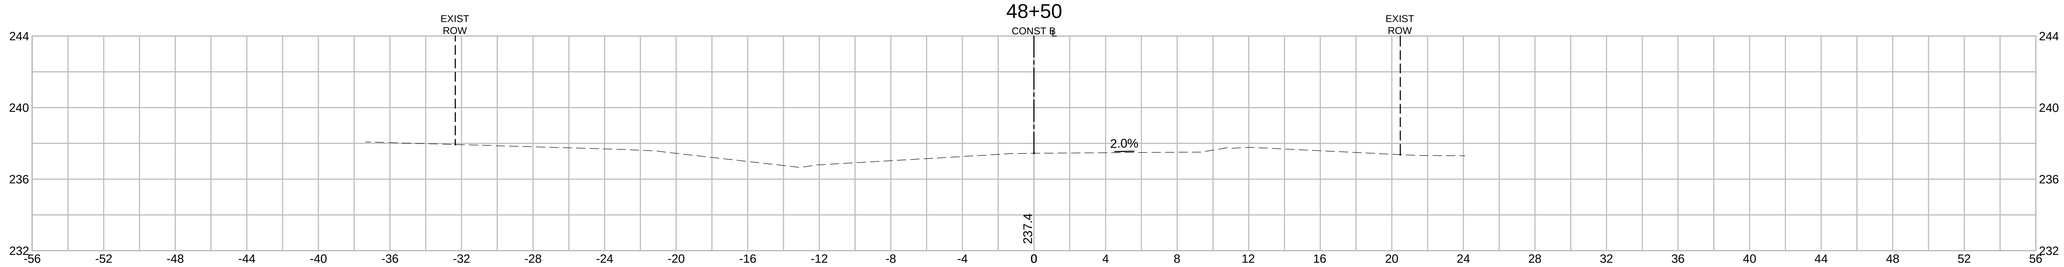

48+00

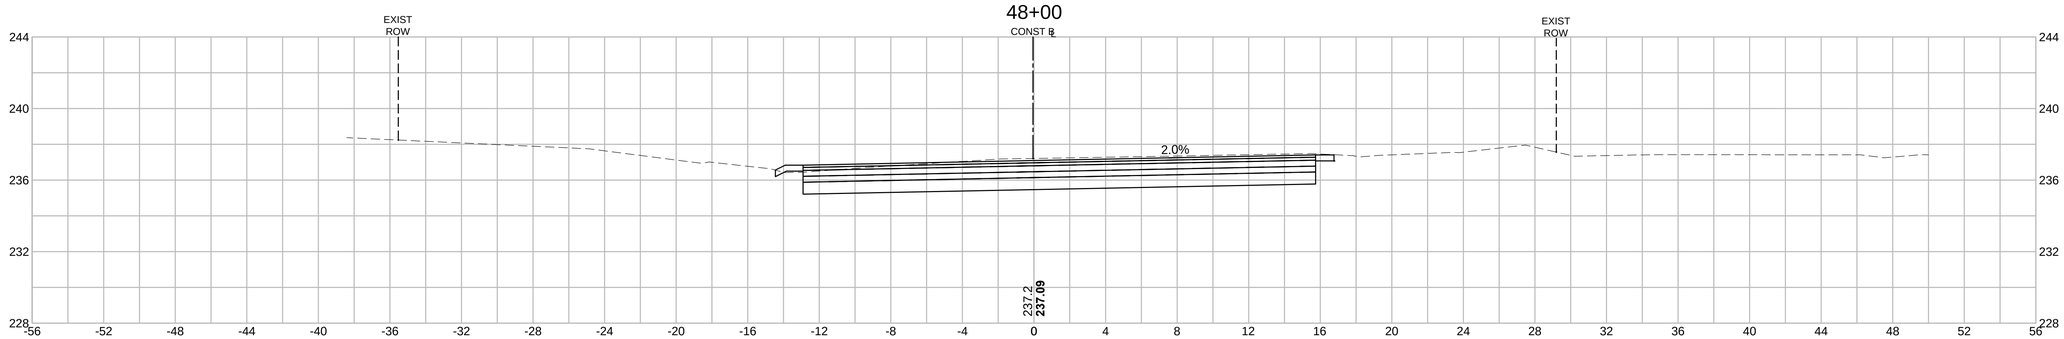

47+68

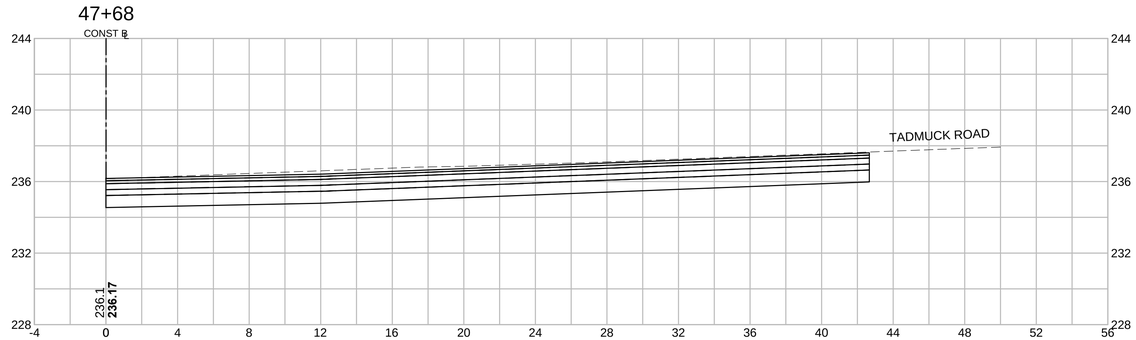

HOR. SCALE IN FEET
4 0 4 8
4 0 4 8
VER. SCALE IN FEET