WESTFORD
BOSTON ROAD
15% DESIGN PLANS
SHEET 1 OF 7

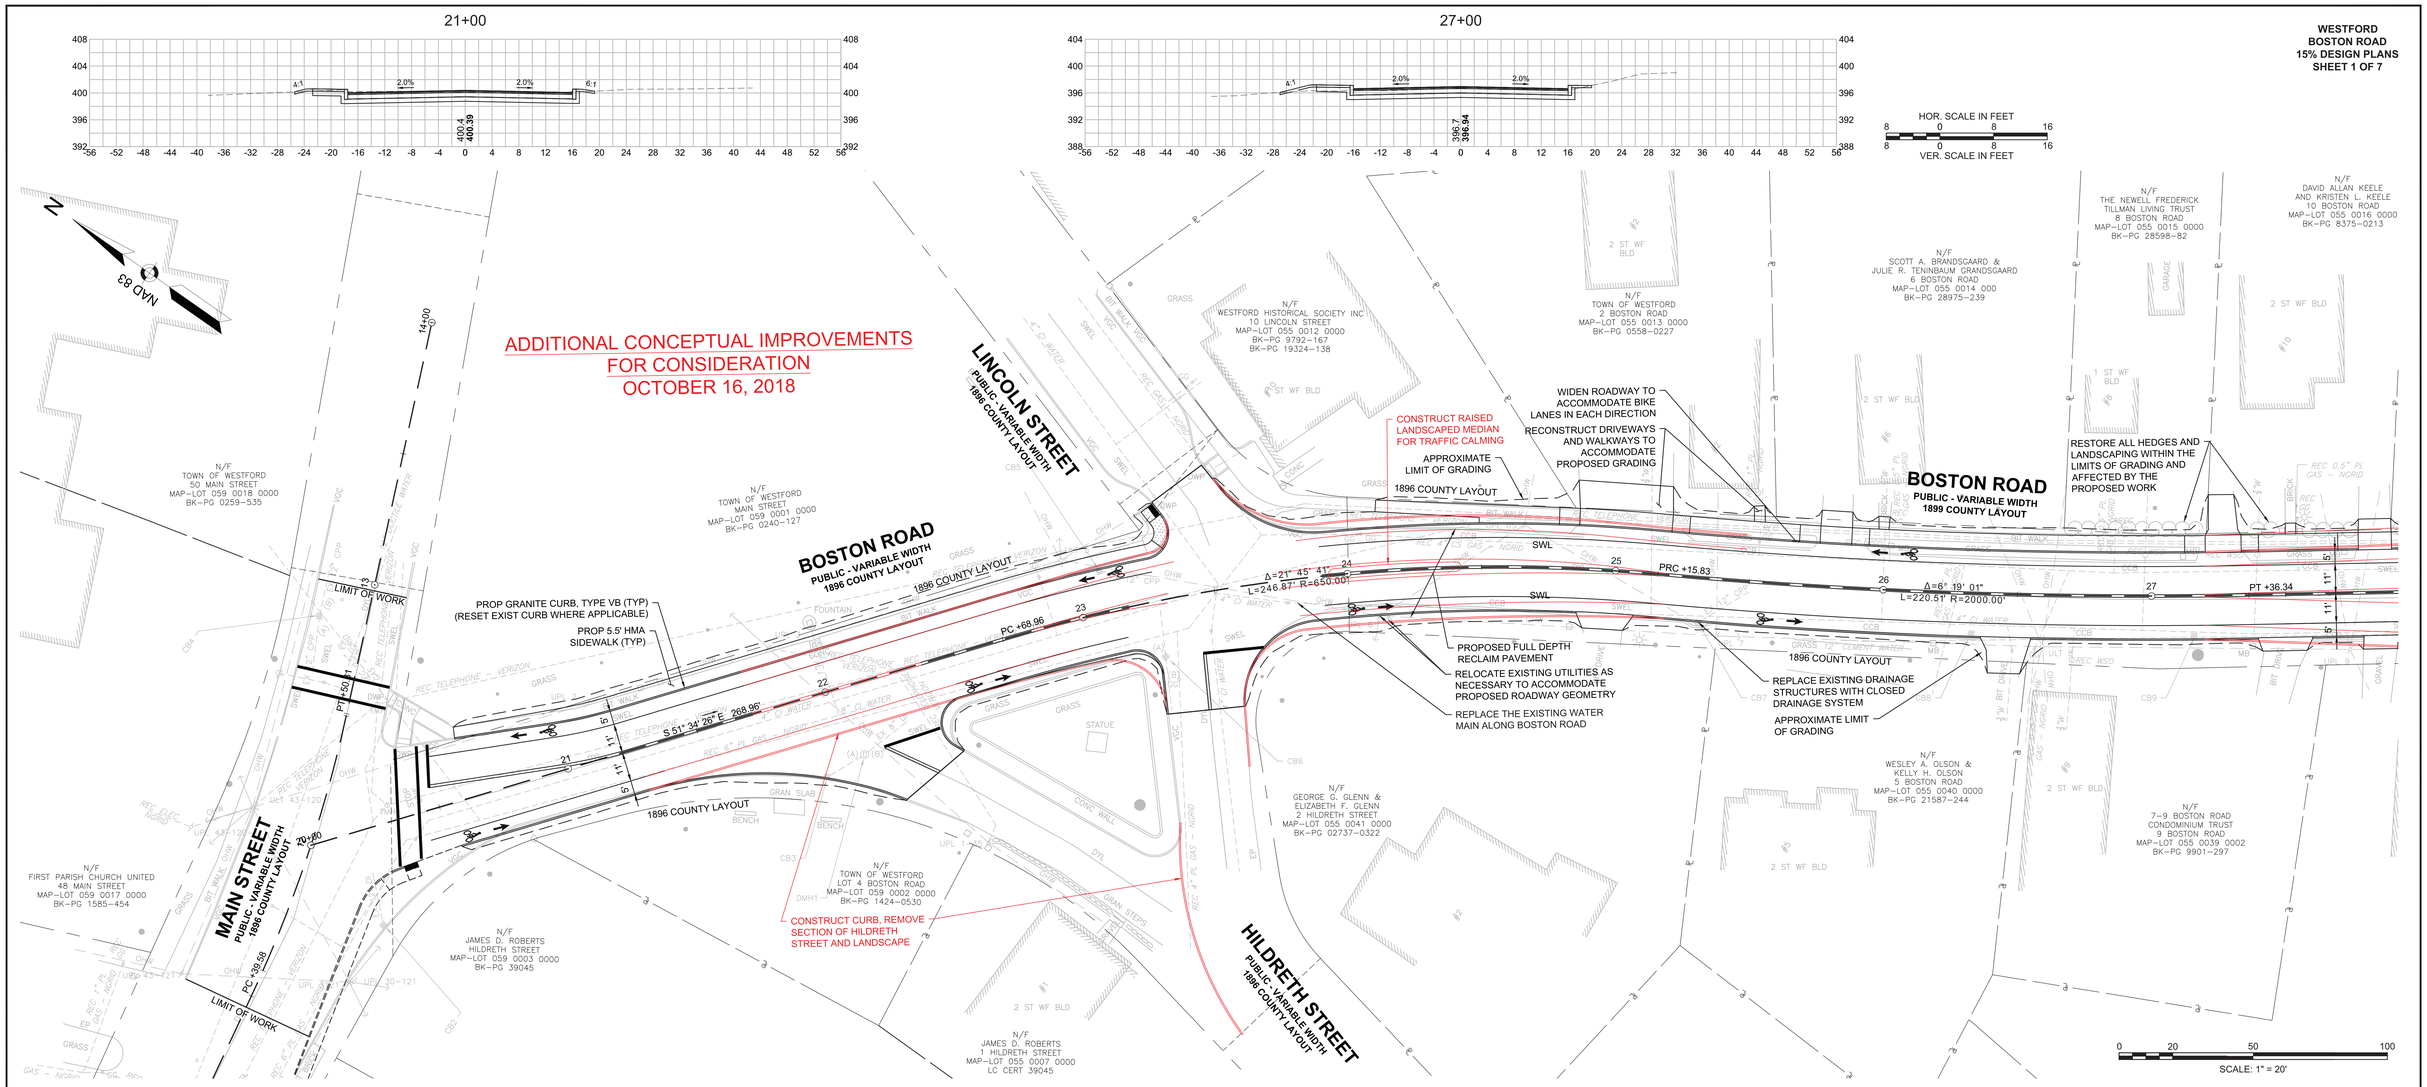

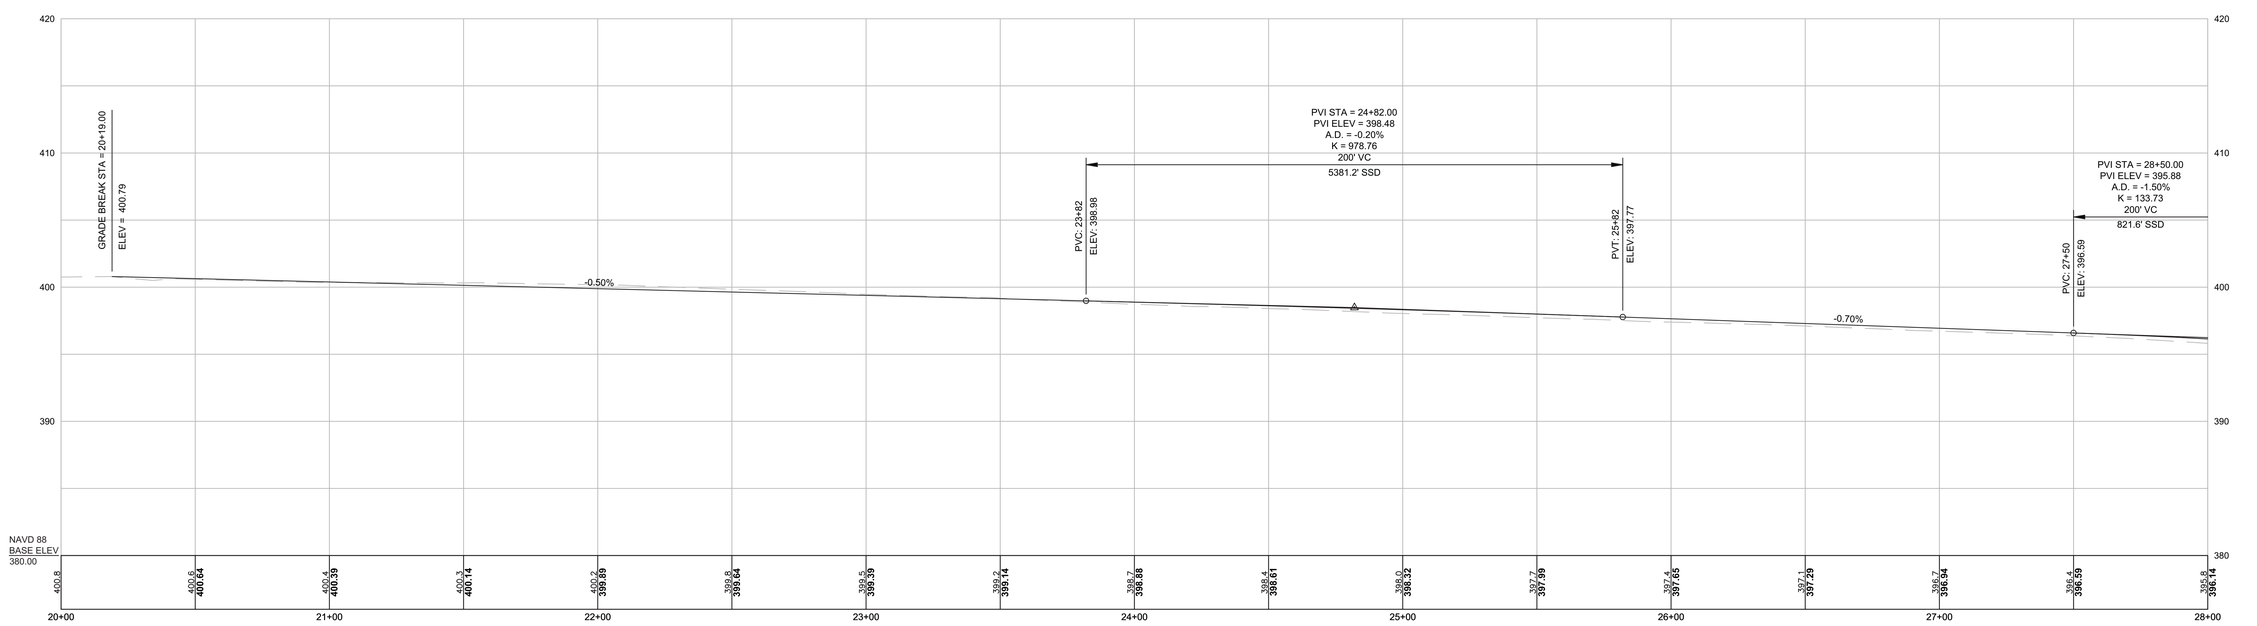

WESTFORD
BOSTON ROAD
15% DESIGN PLANS
SHEET 2 OF 7

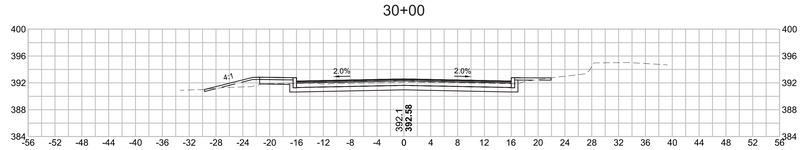

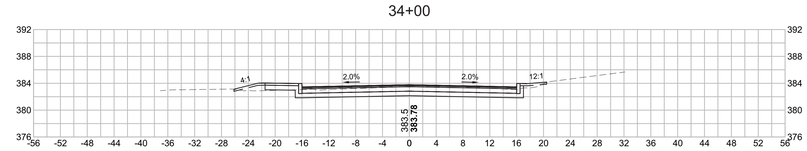

HOR. SCALE IN FEET
VER. SCALE IN FEET

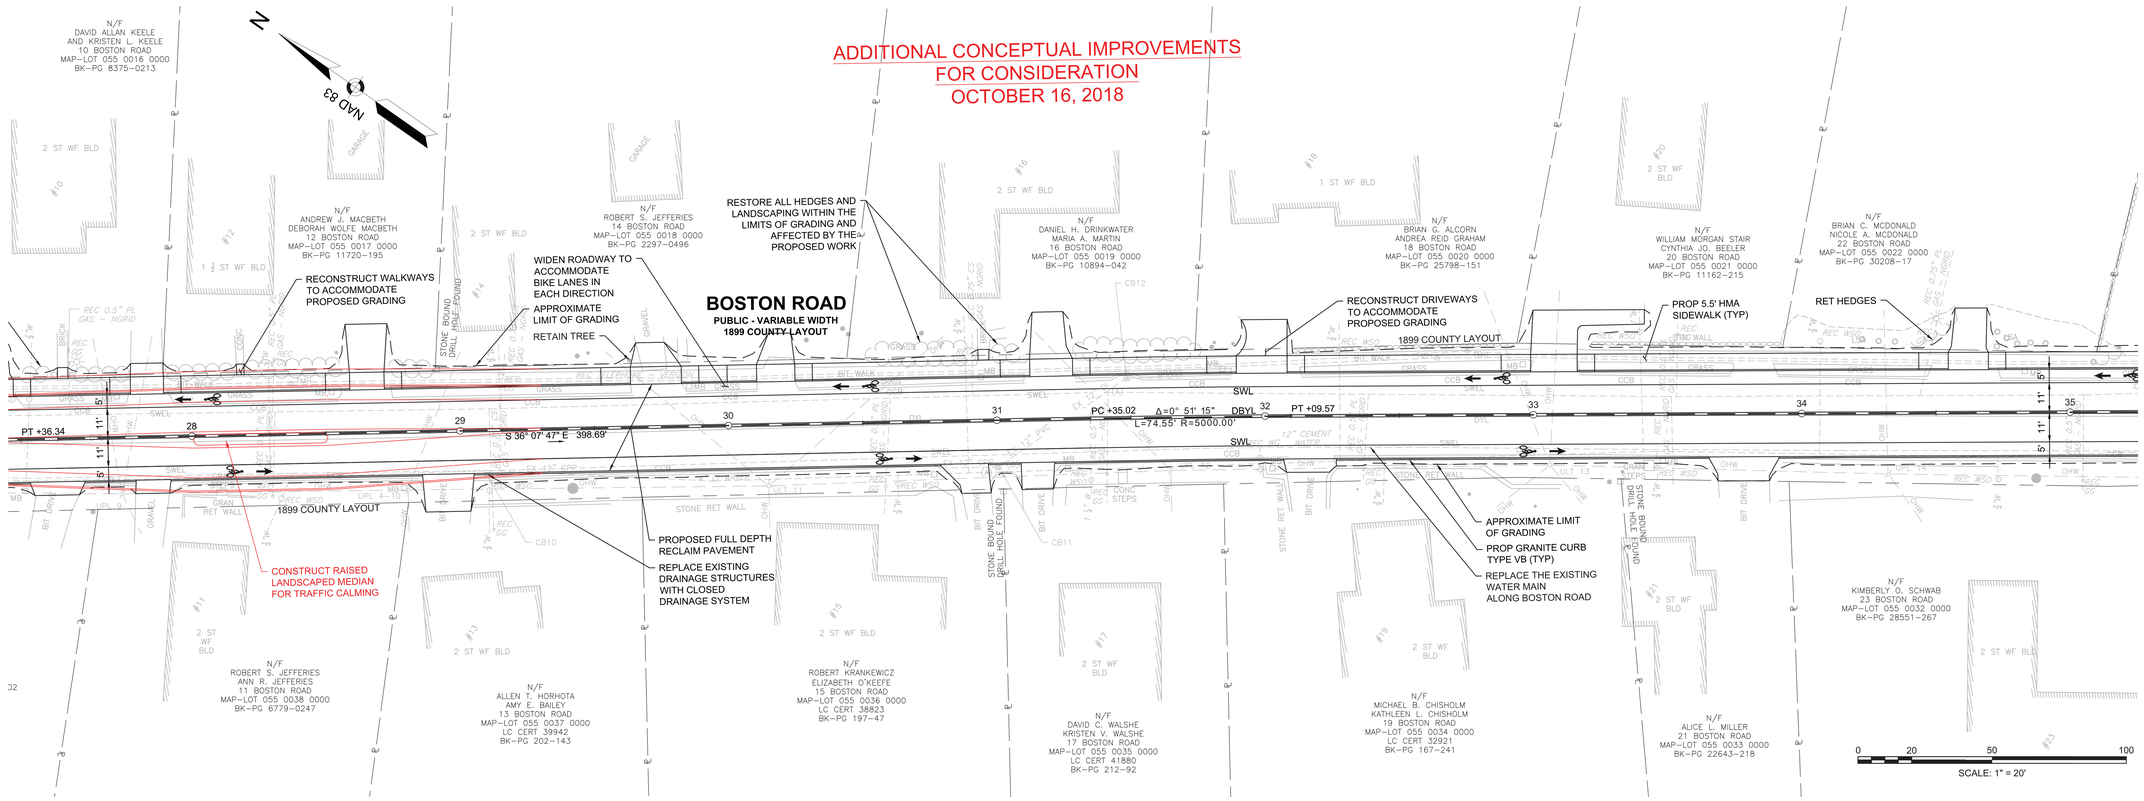

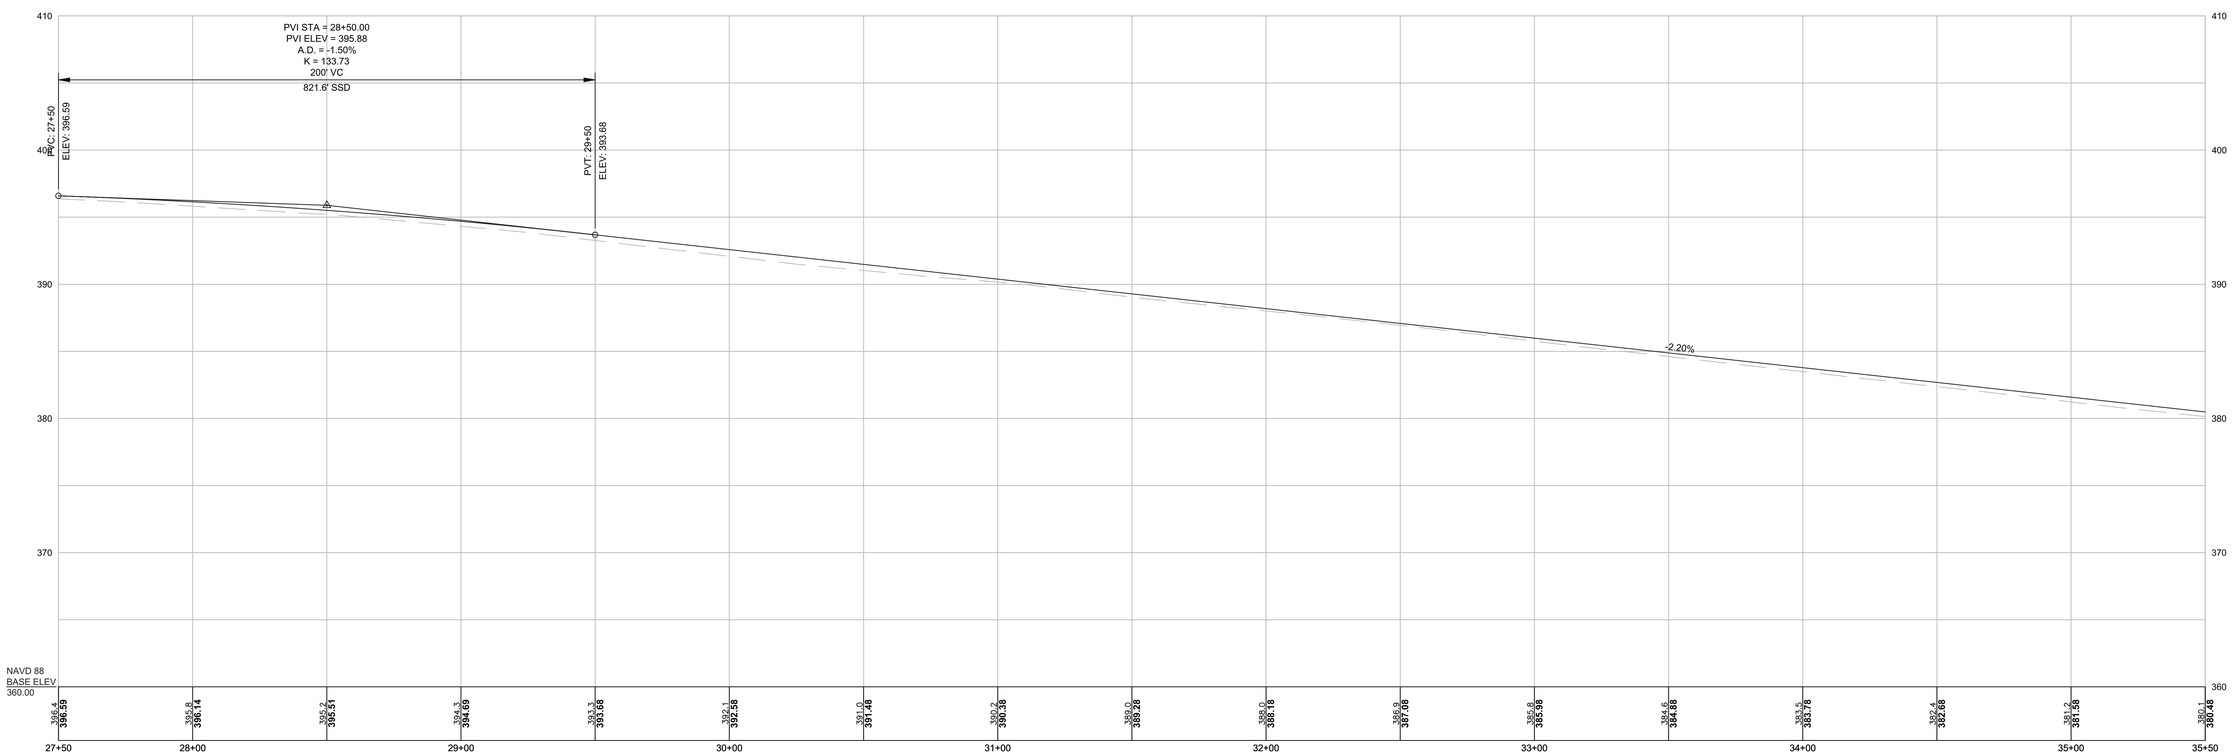

HOR. SCALE IN FEET
VER. SCALE IN FEET

WESTFORD
BOSTON ROAD
15% DESIGN PLANS
SHEET 3 OF 7

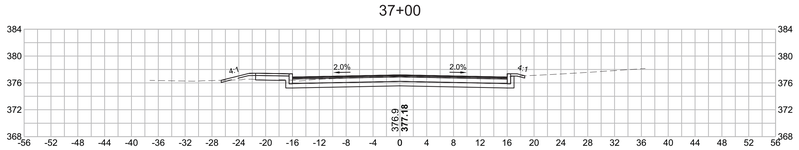

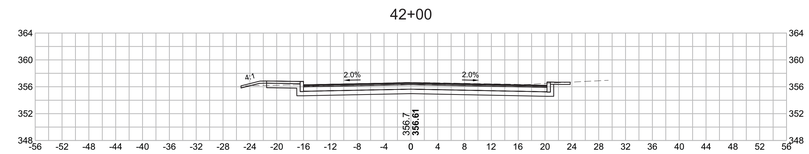

HOR. SCALE IN FEET
VER. SCALE IN FEET

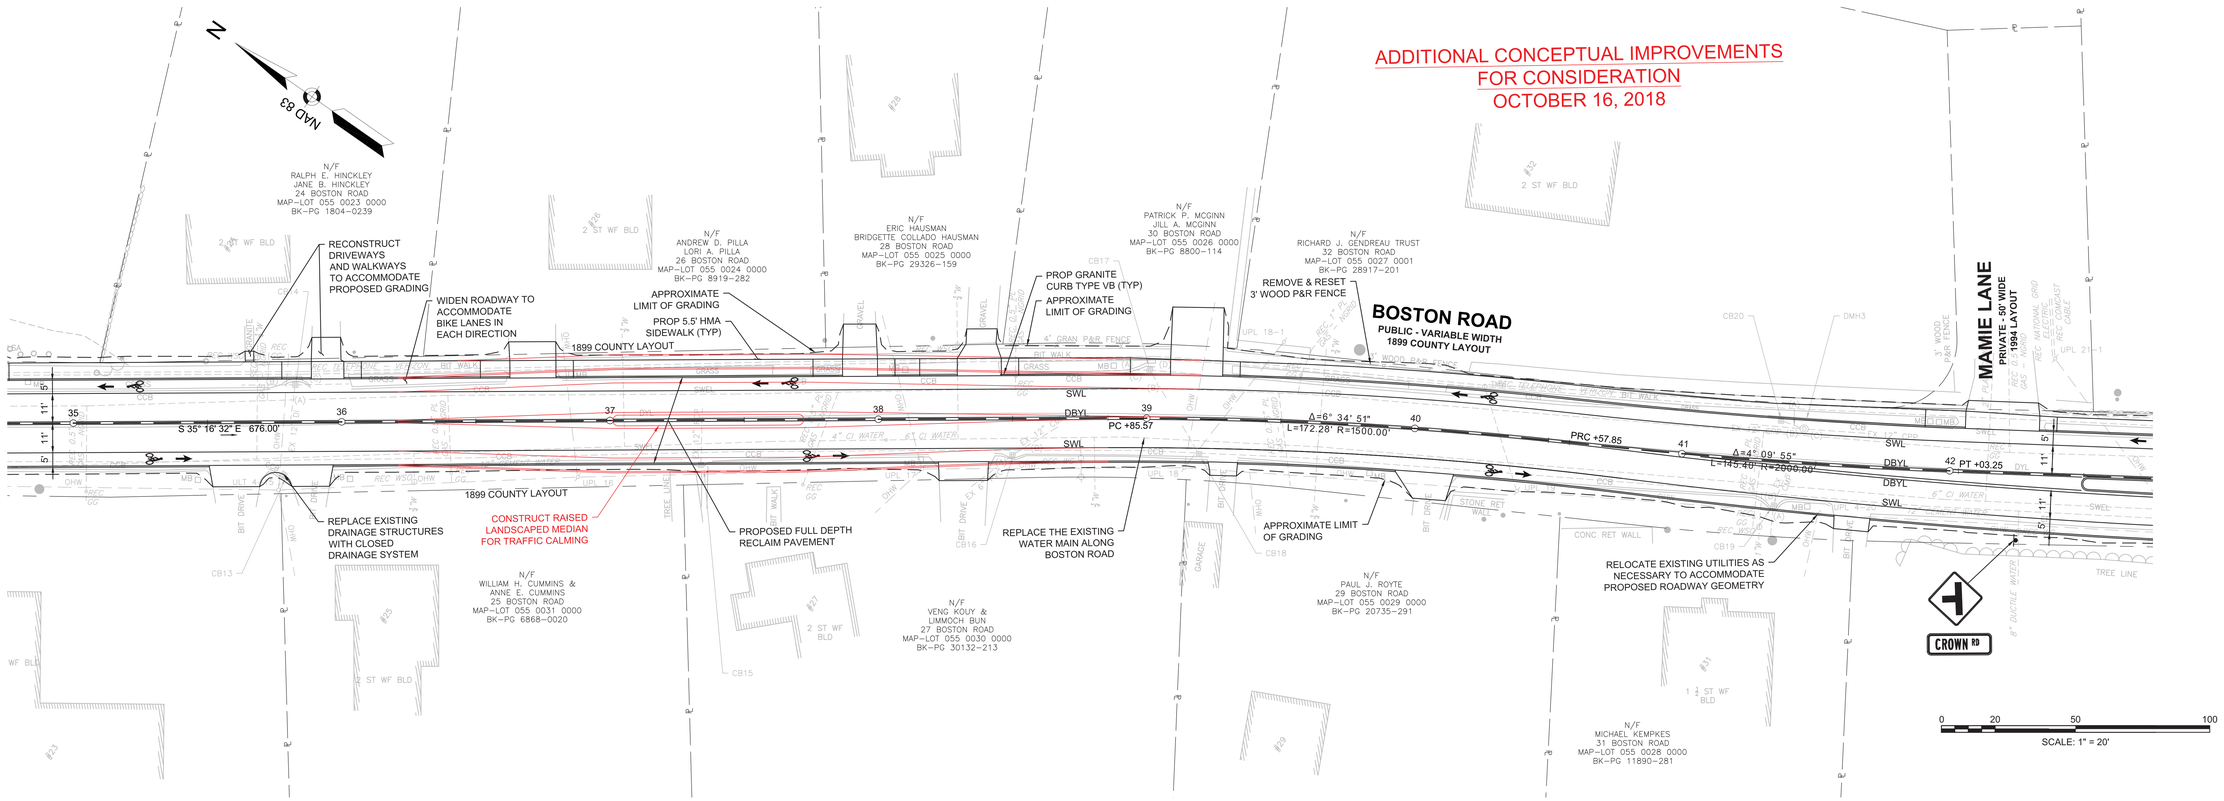

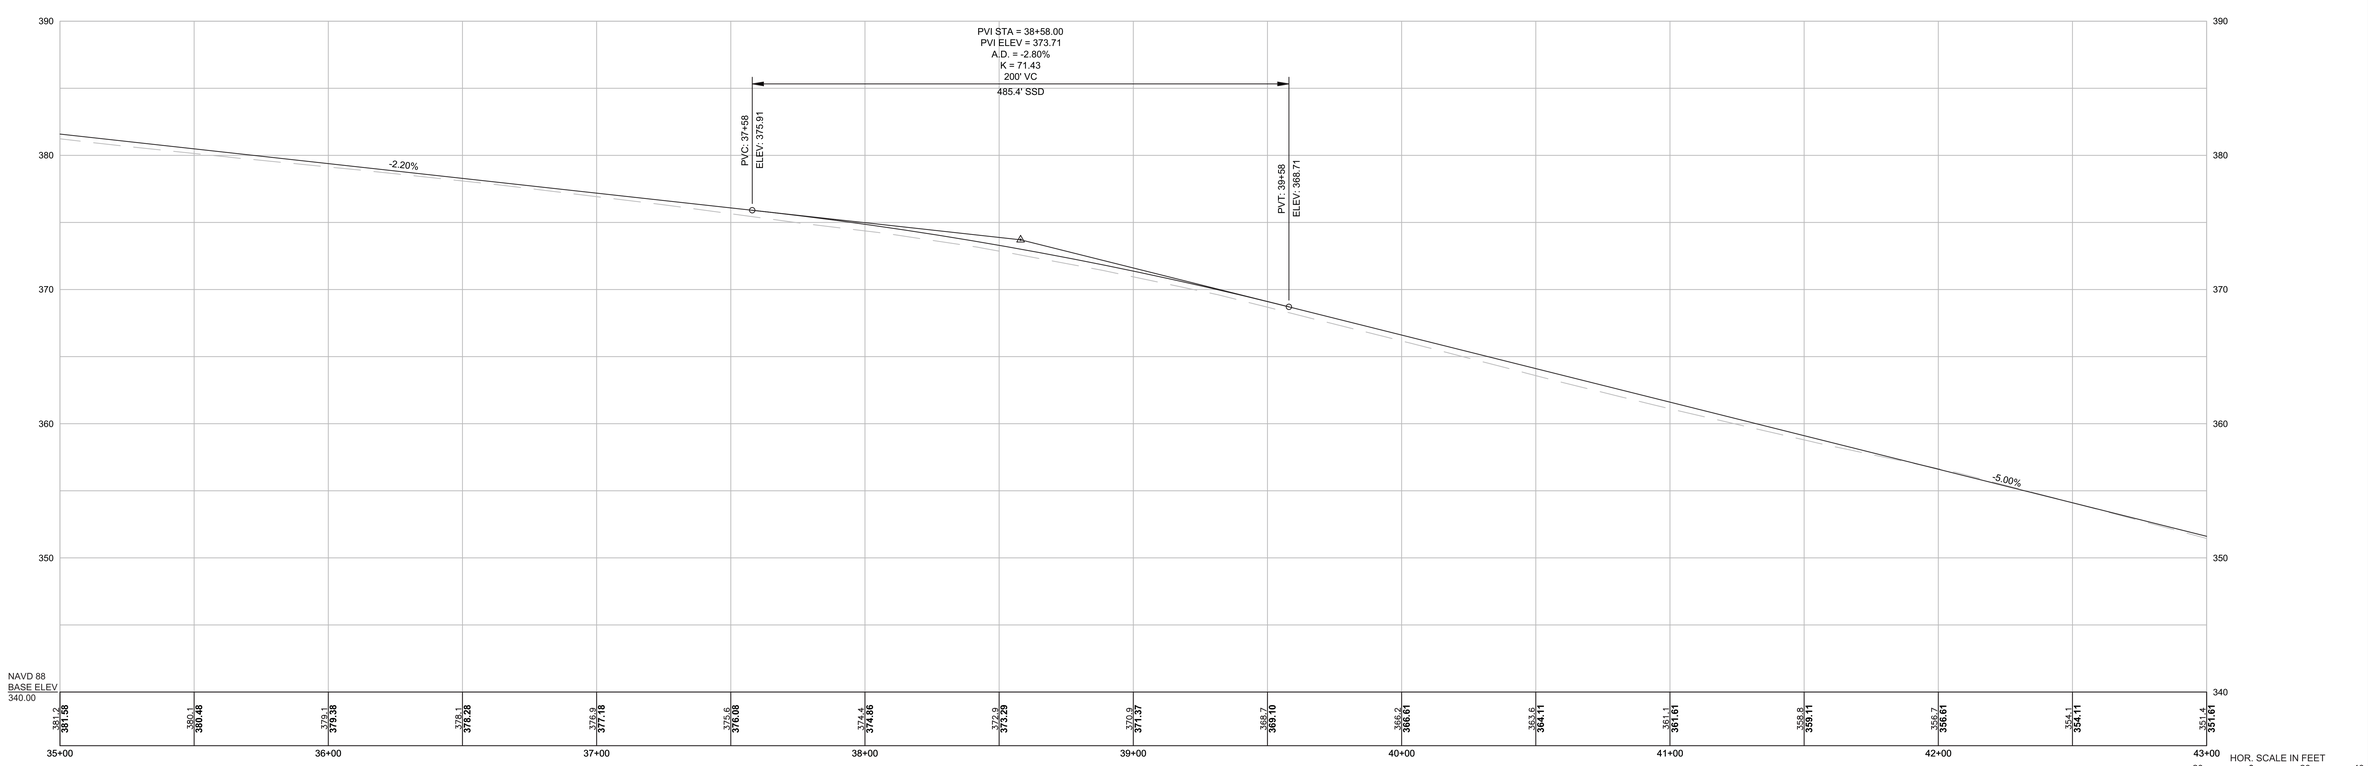

WESTFORD
BOSTON ROAD
15% DESIGN PLANS
SHEET 5 OF 7

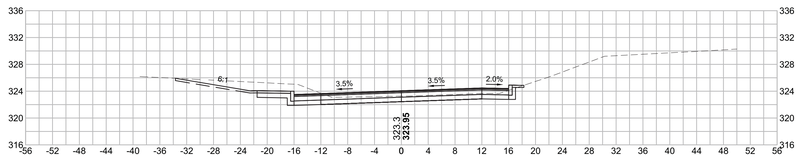

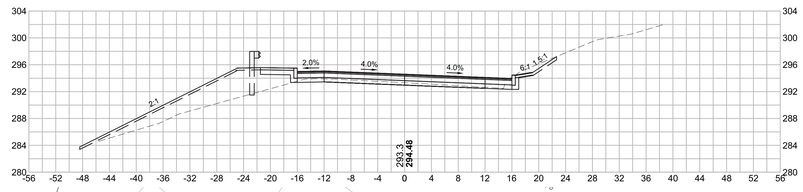
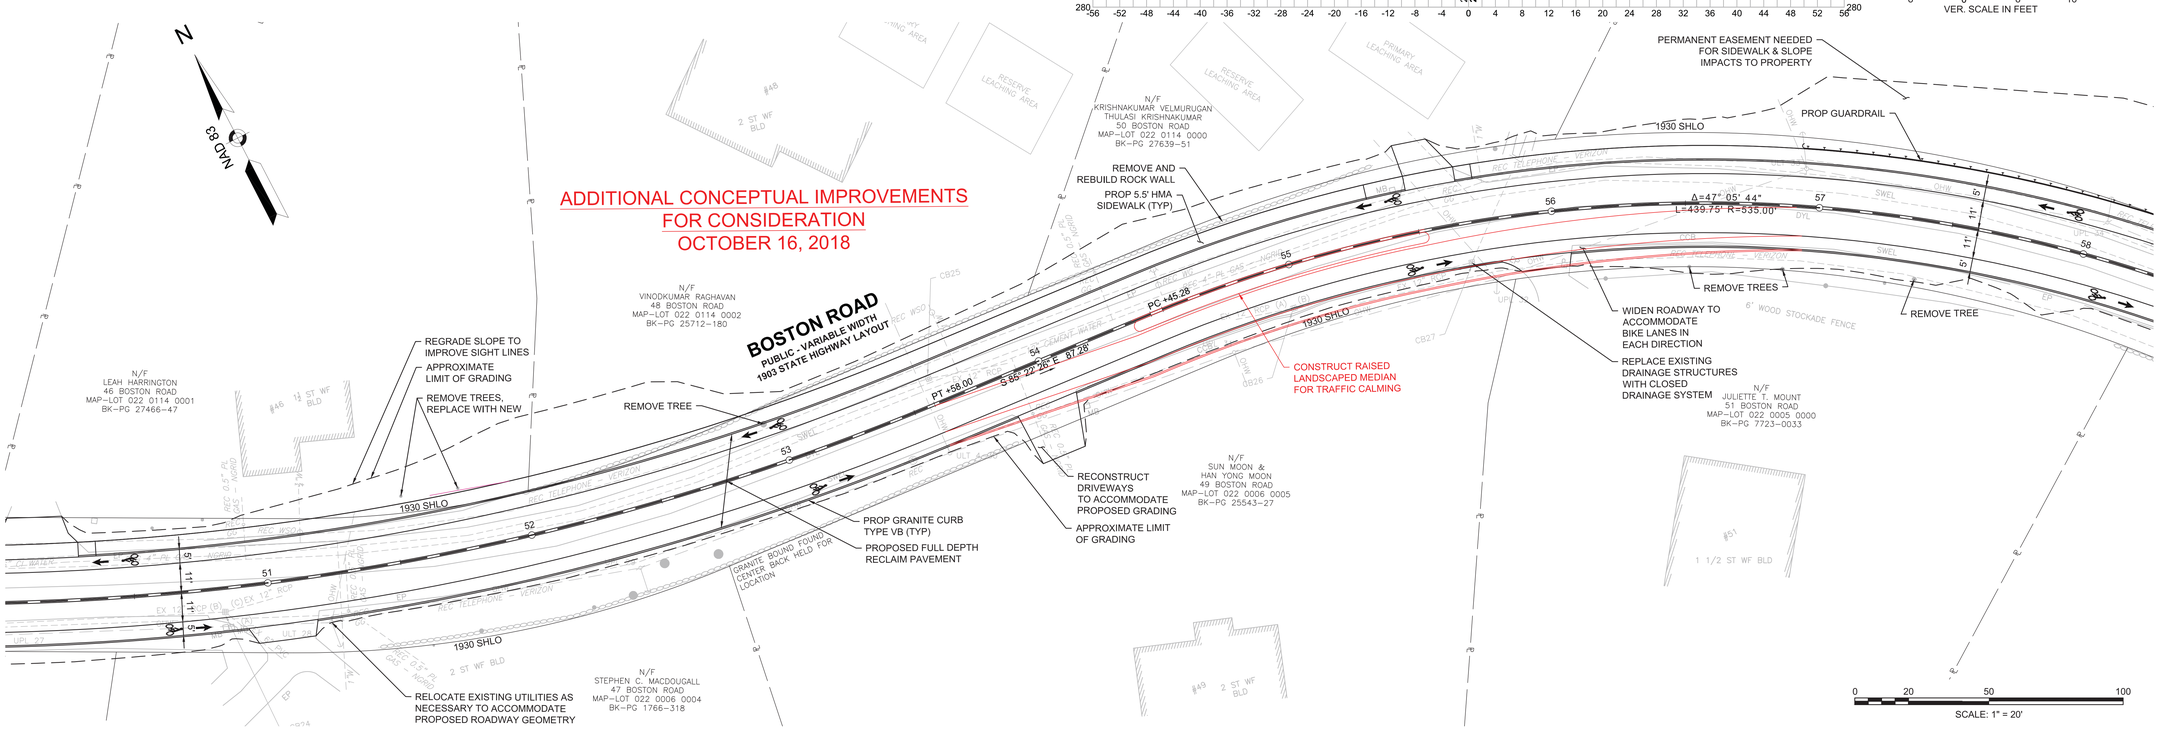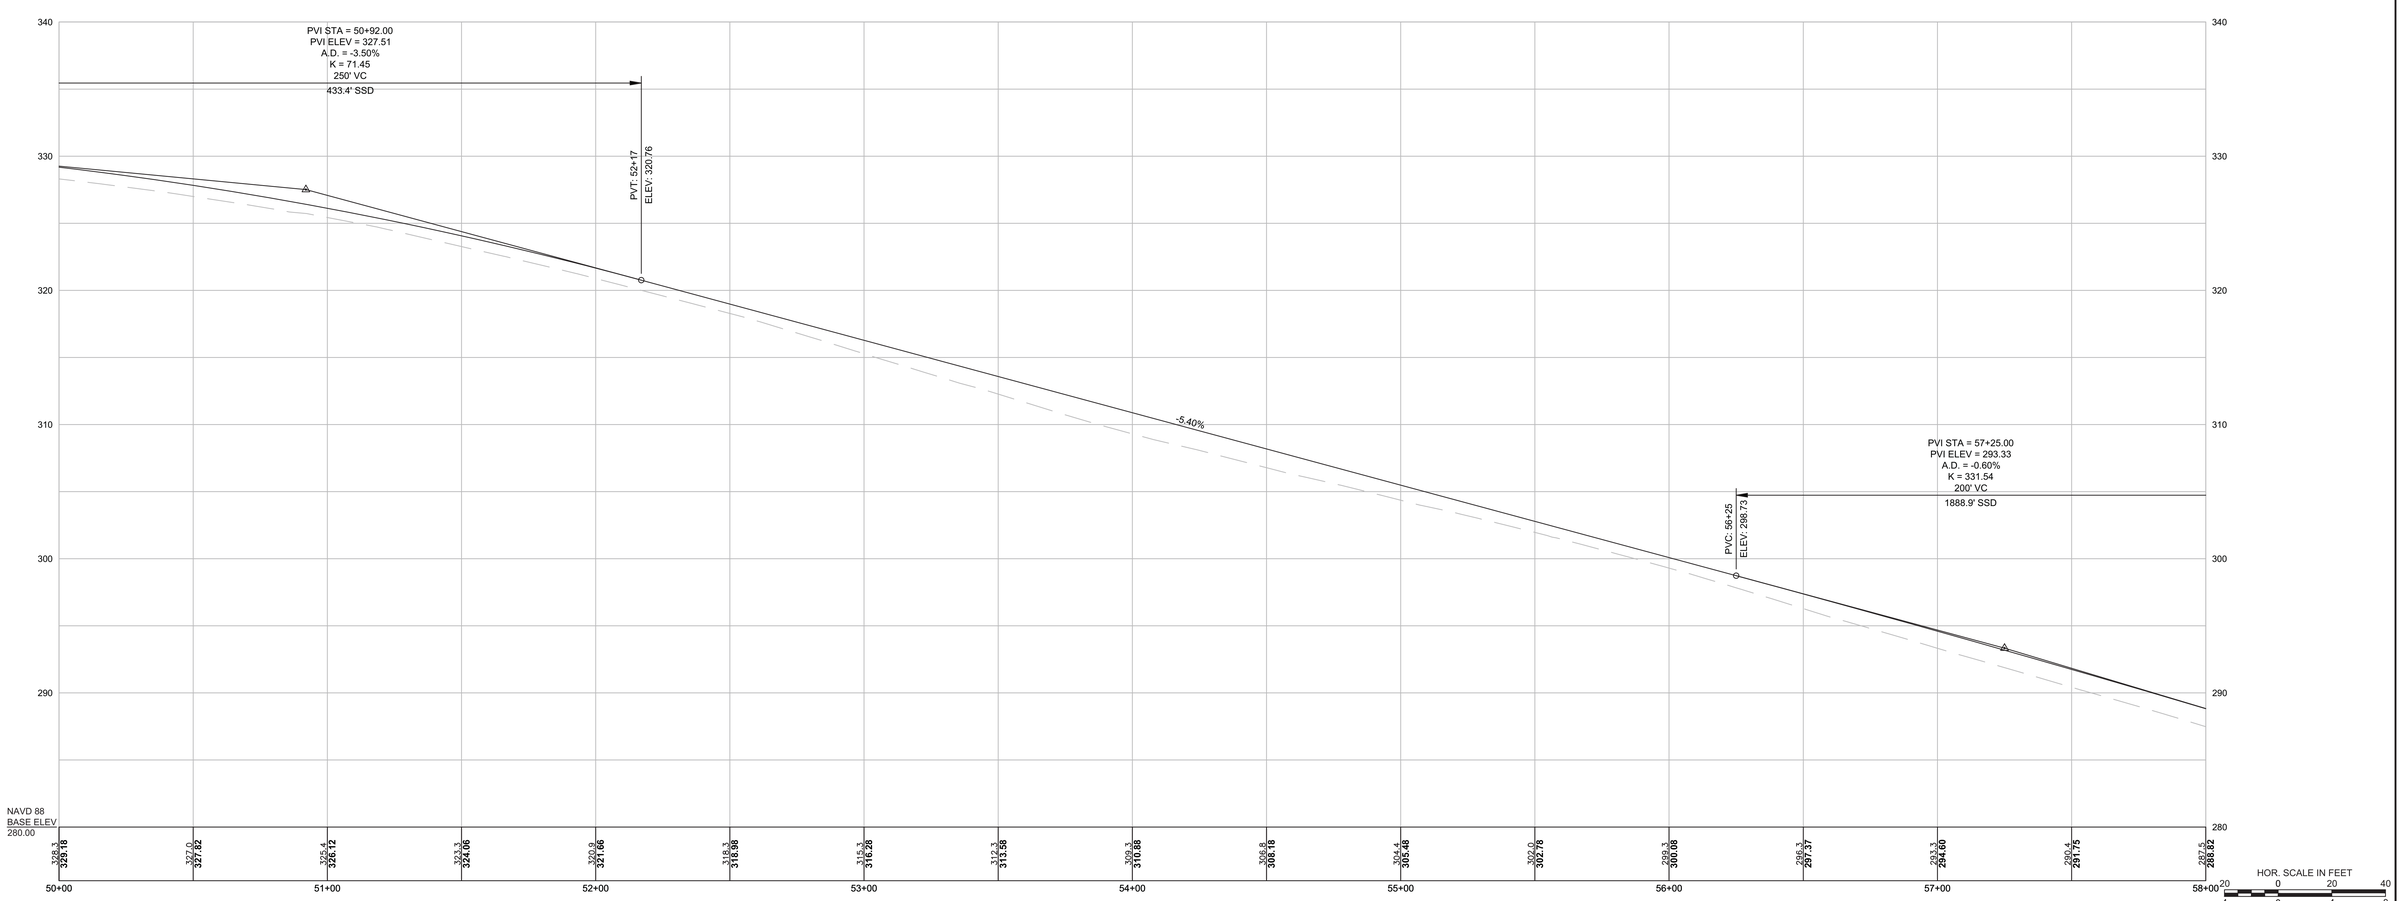
HOR. SCALE IN FEET
VER. SCALE IN FEET