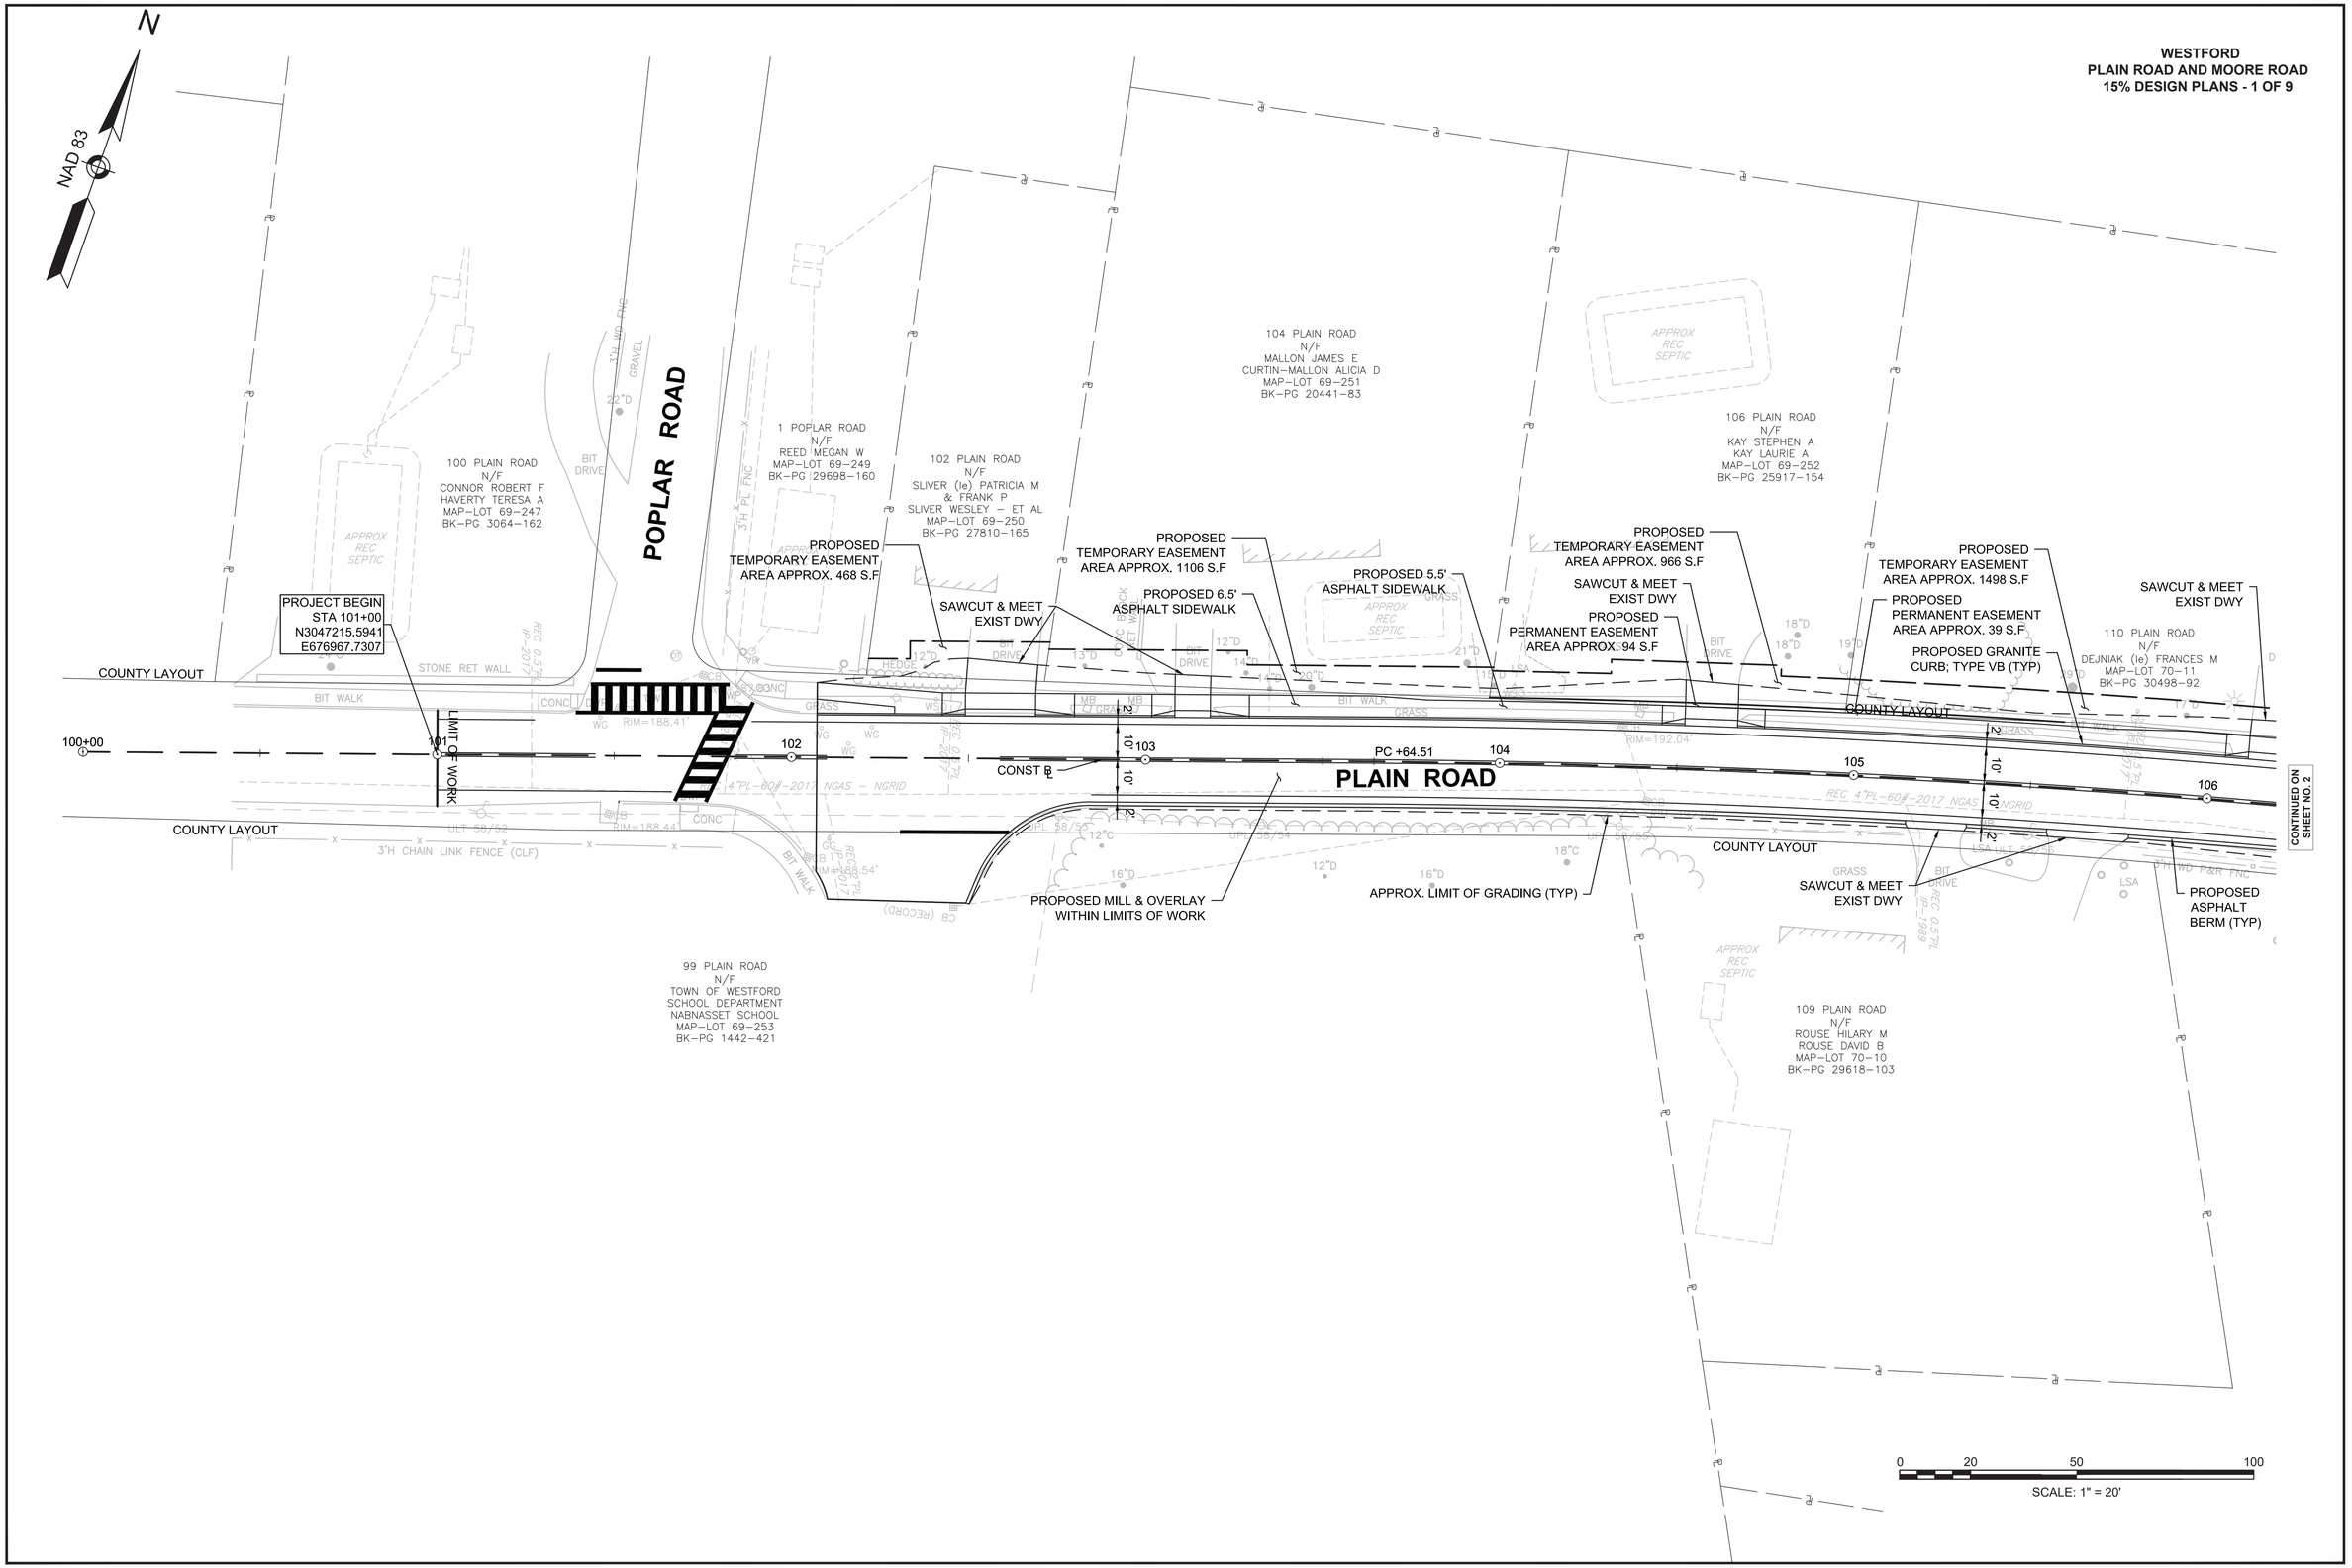

T0842-HD4(CONSTRUCTION PLANS).DWG Plotted on 6-Dec-2019 11:21 AM

T0842-HDA(CONSTRUCTION PLANS).DWG Plotted on 6-Dec-2019 11:21 AM

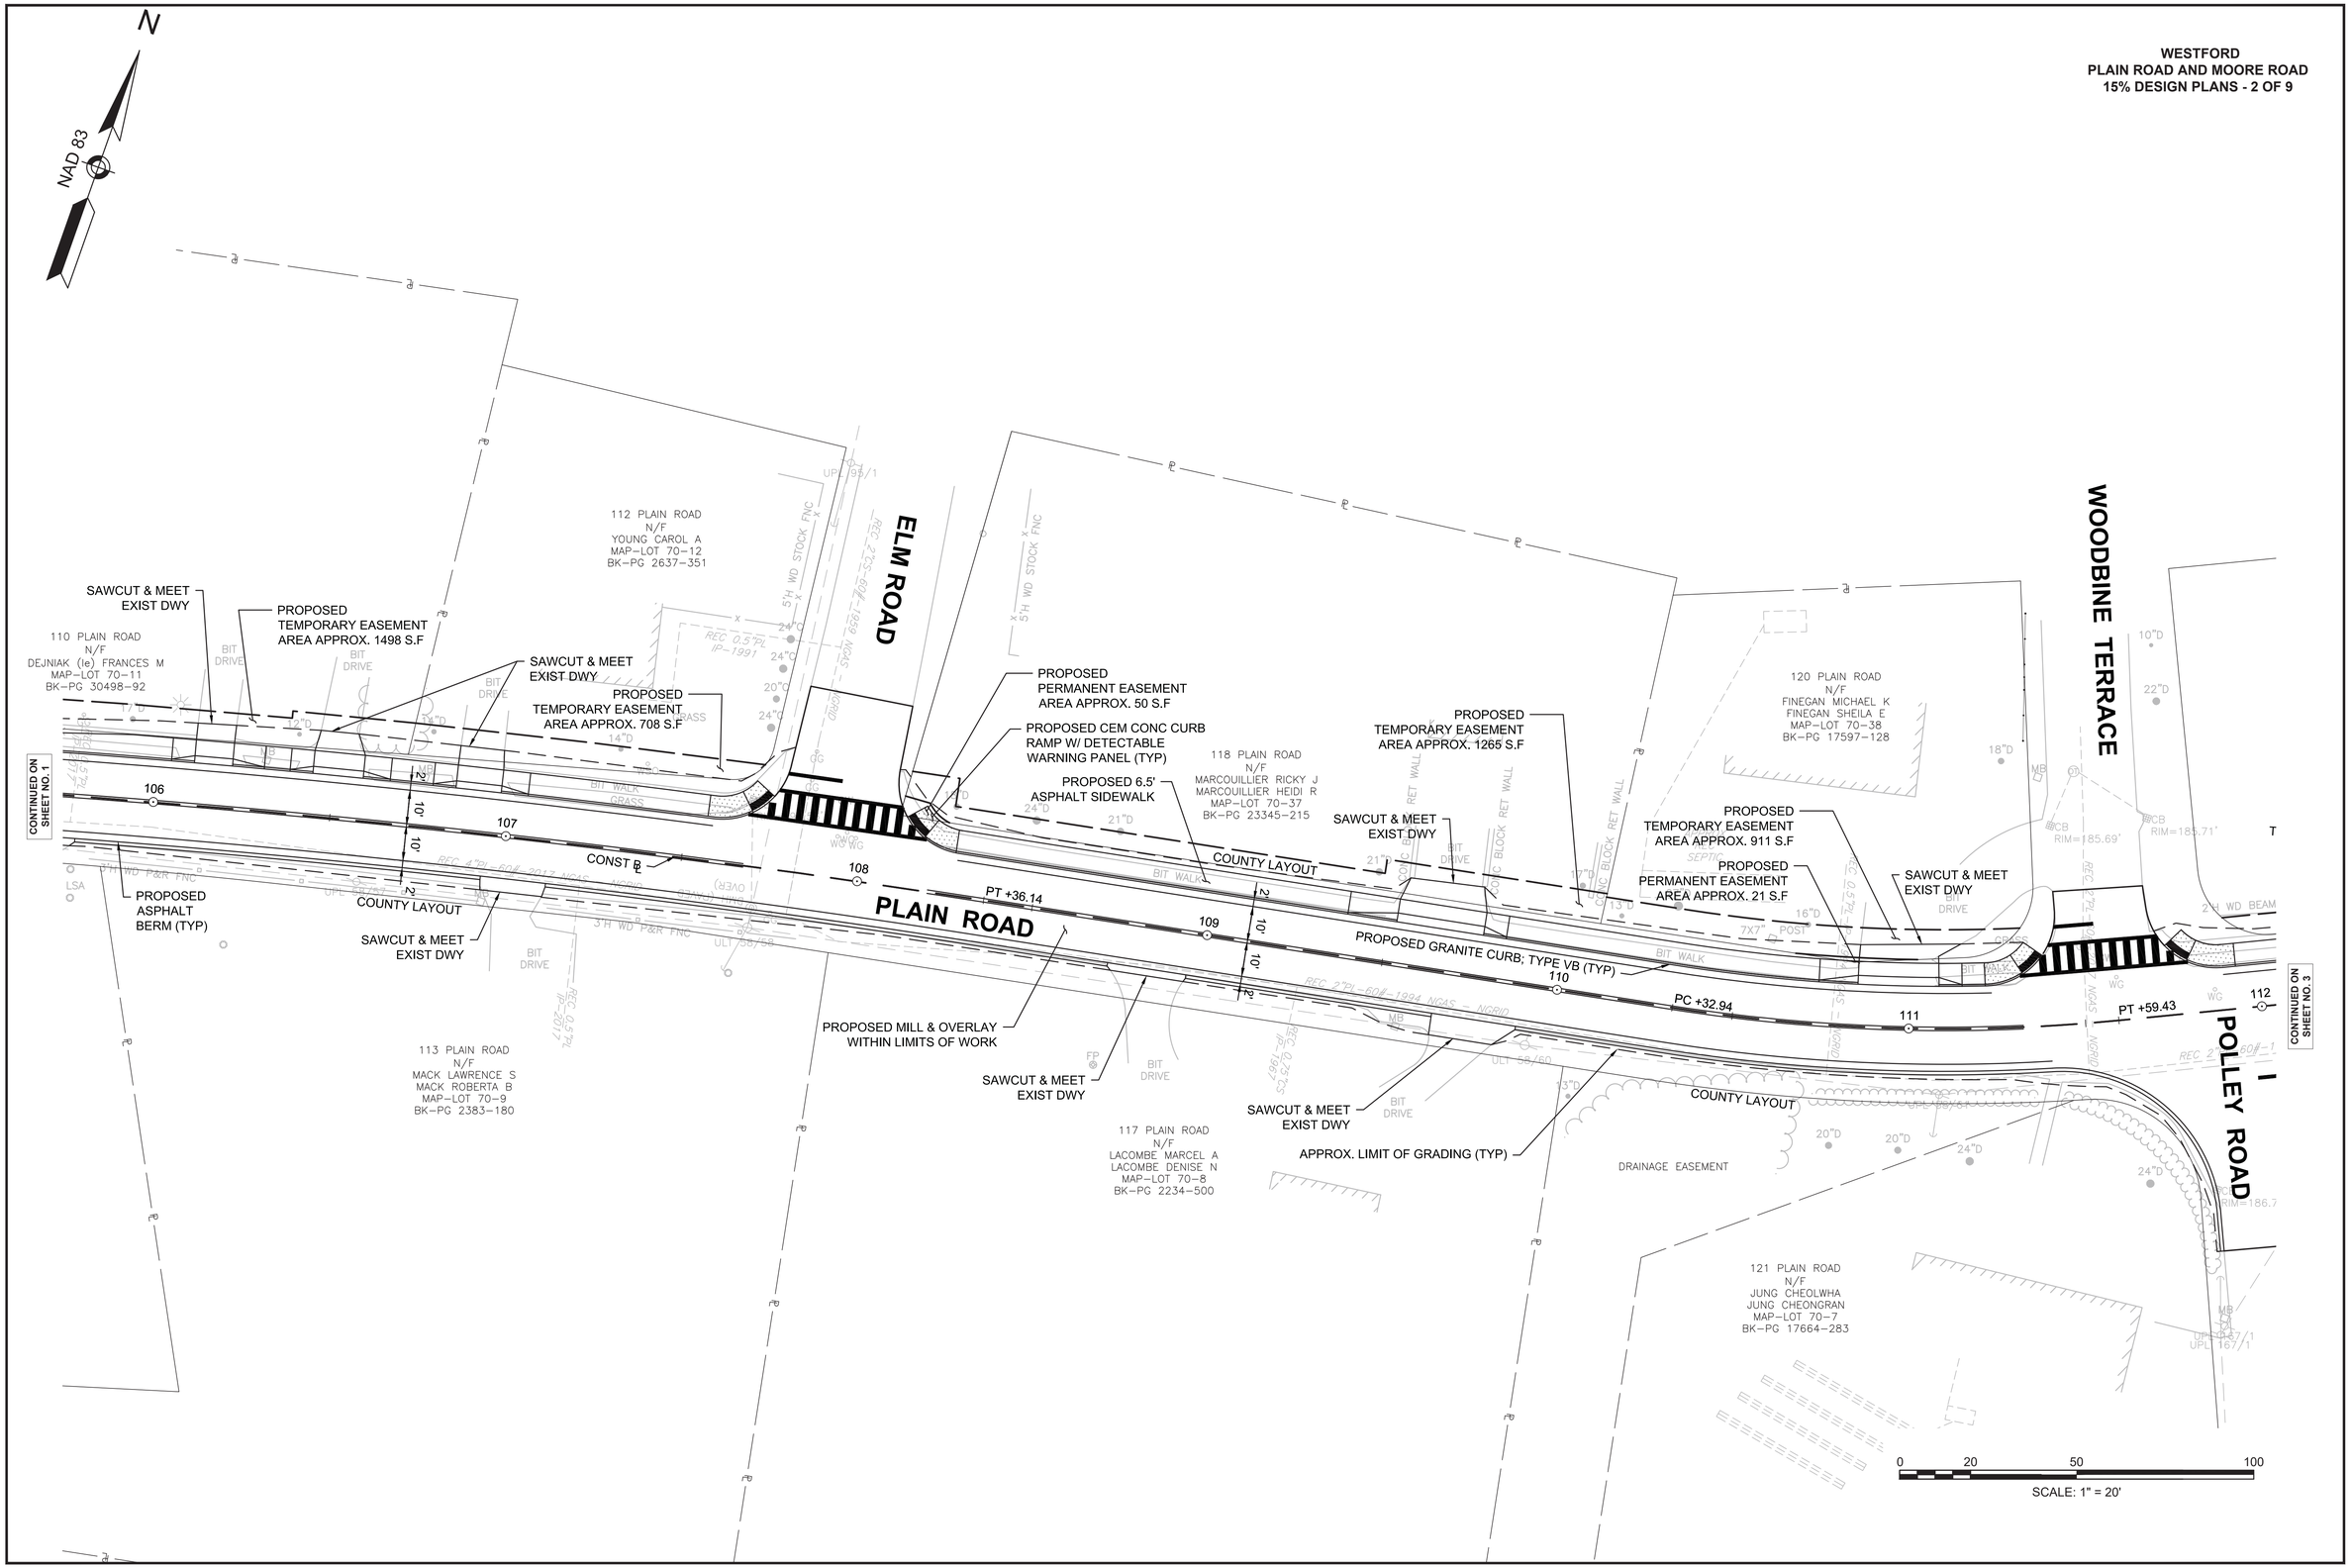

WESTFORD
PLAIN ROAD AND MOORE ROAD
15% DESIGN PLANS - 3 OF 9

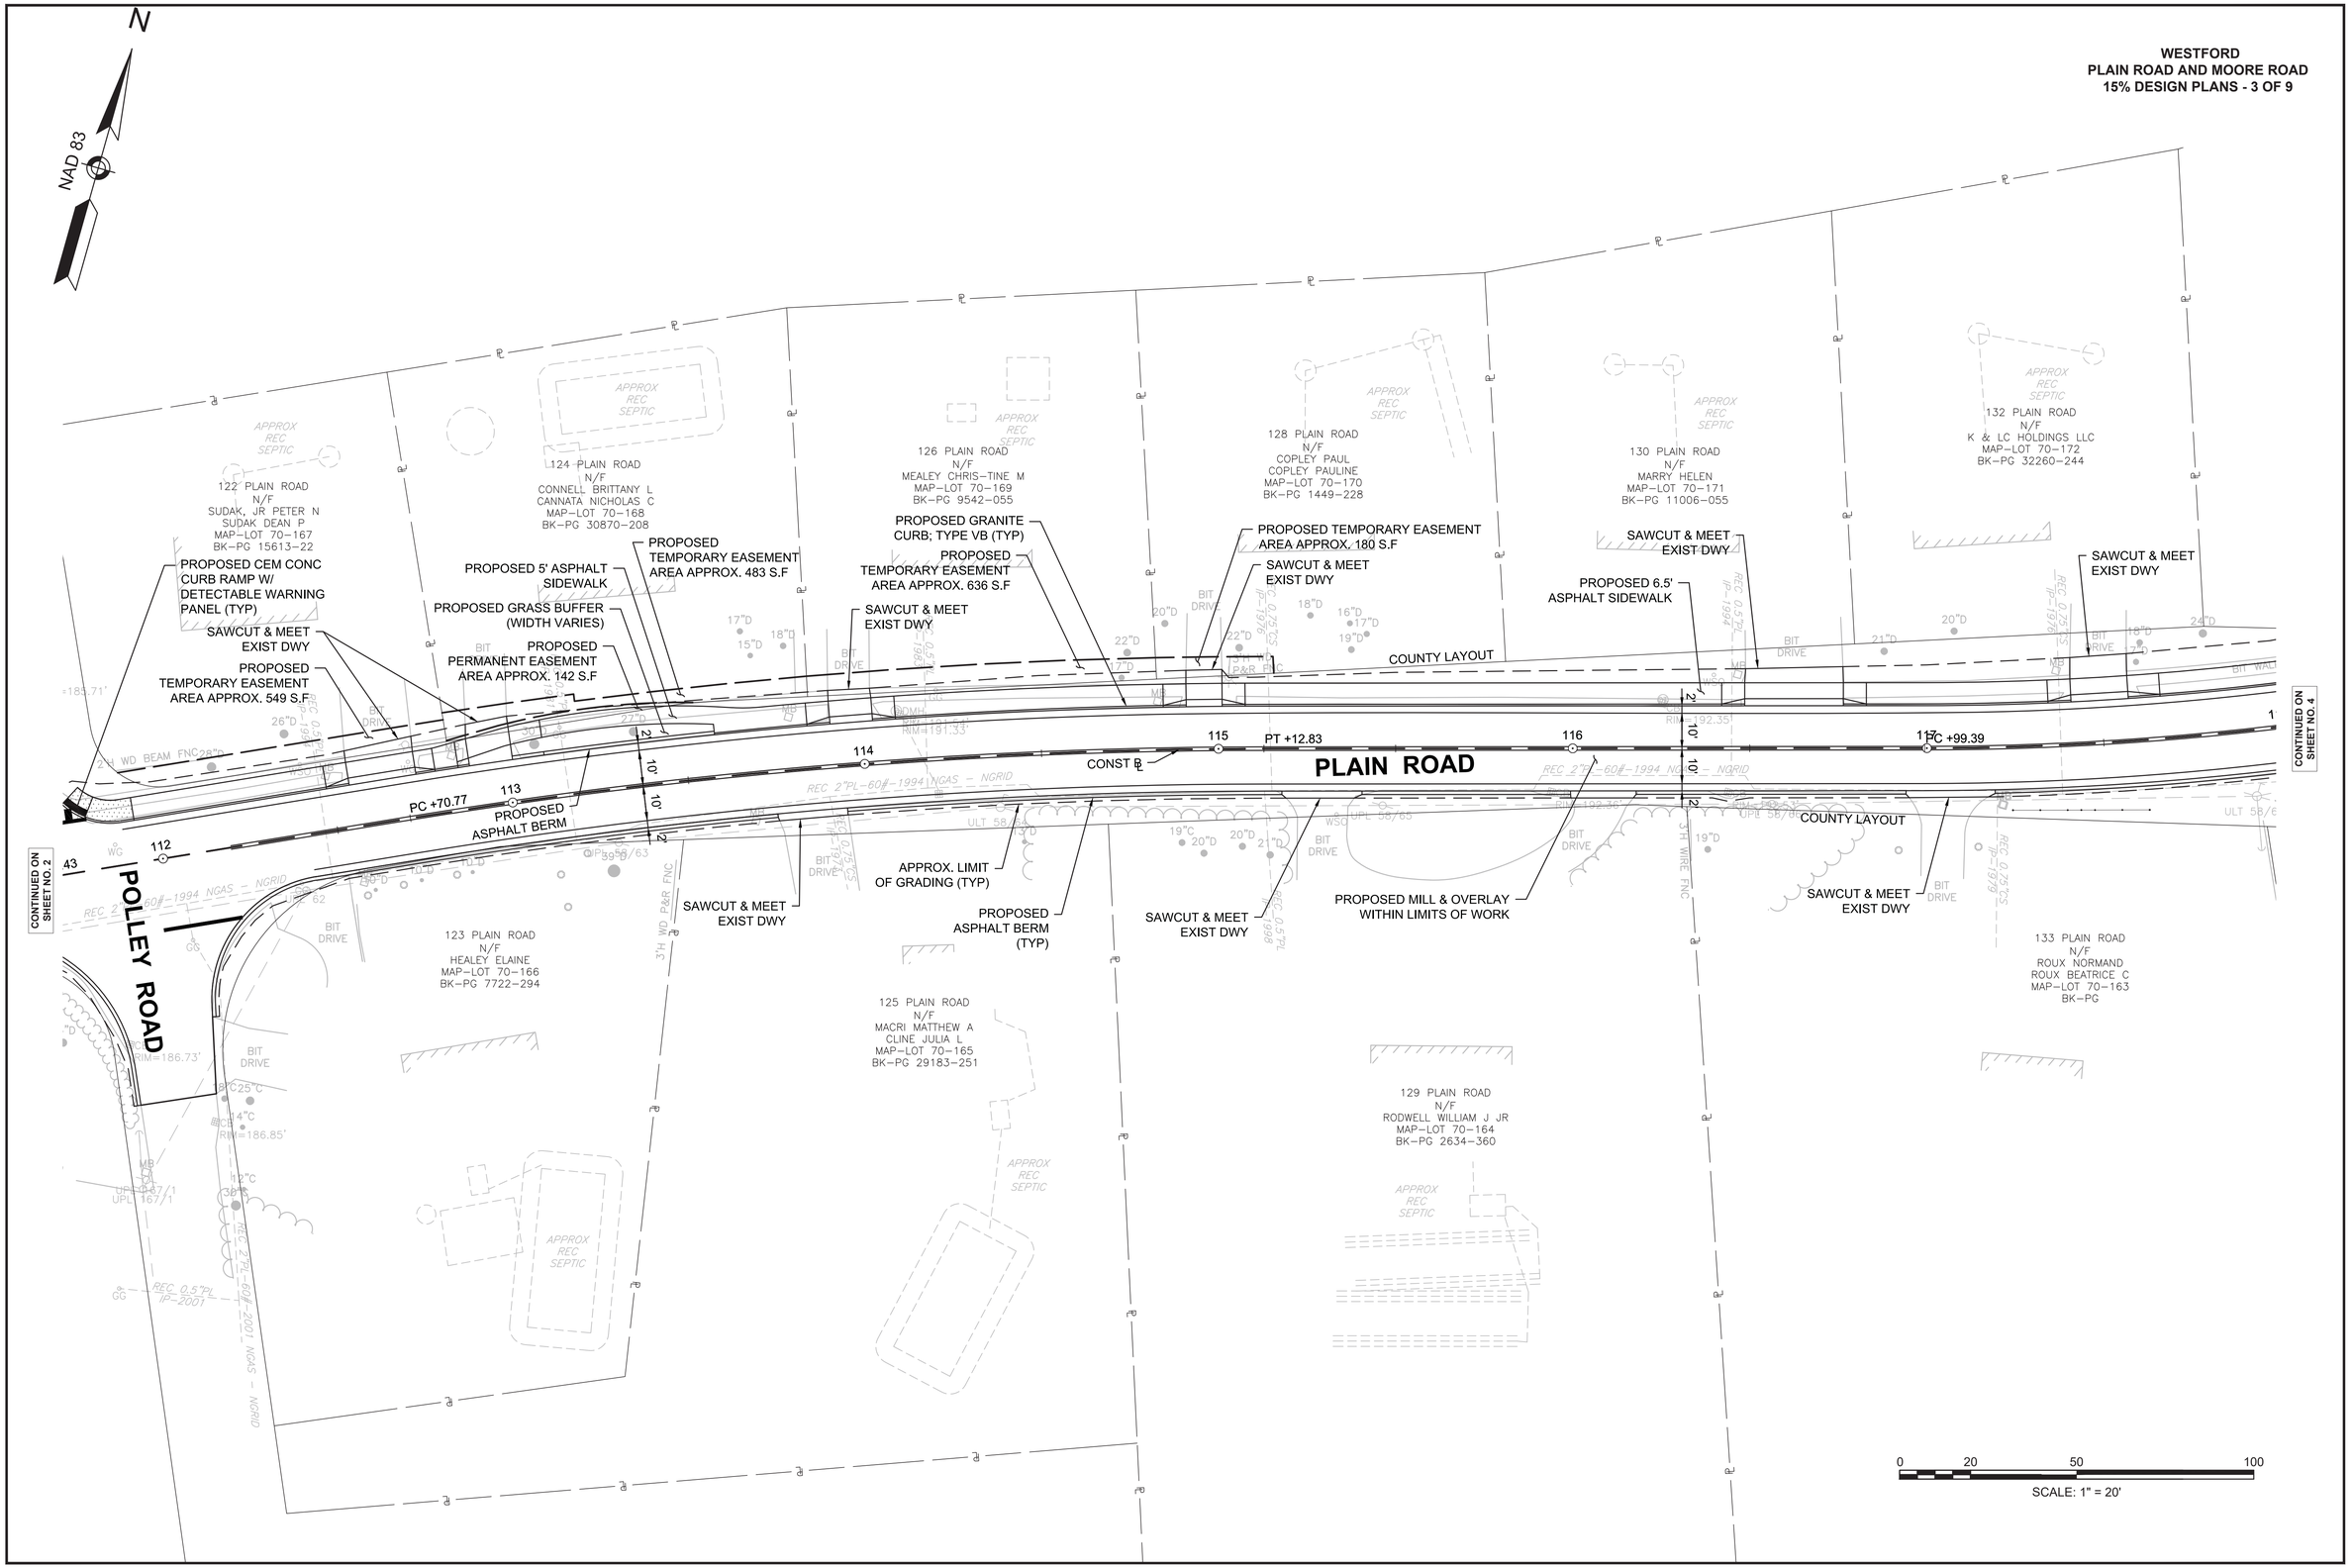

T0842-HDA(CONSTRUCTION PLANS).DWG Plotted on 6-Dec-2019 11:21 AM

WESTFORD
PLAIN ROAD AND MOORE ROAD
15% DESIGN PLANS - 4 OF 9

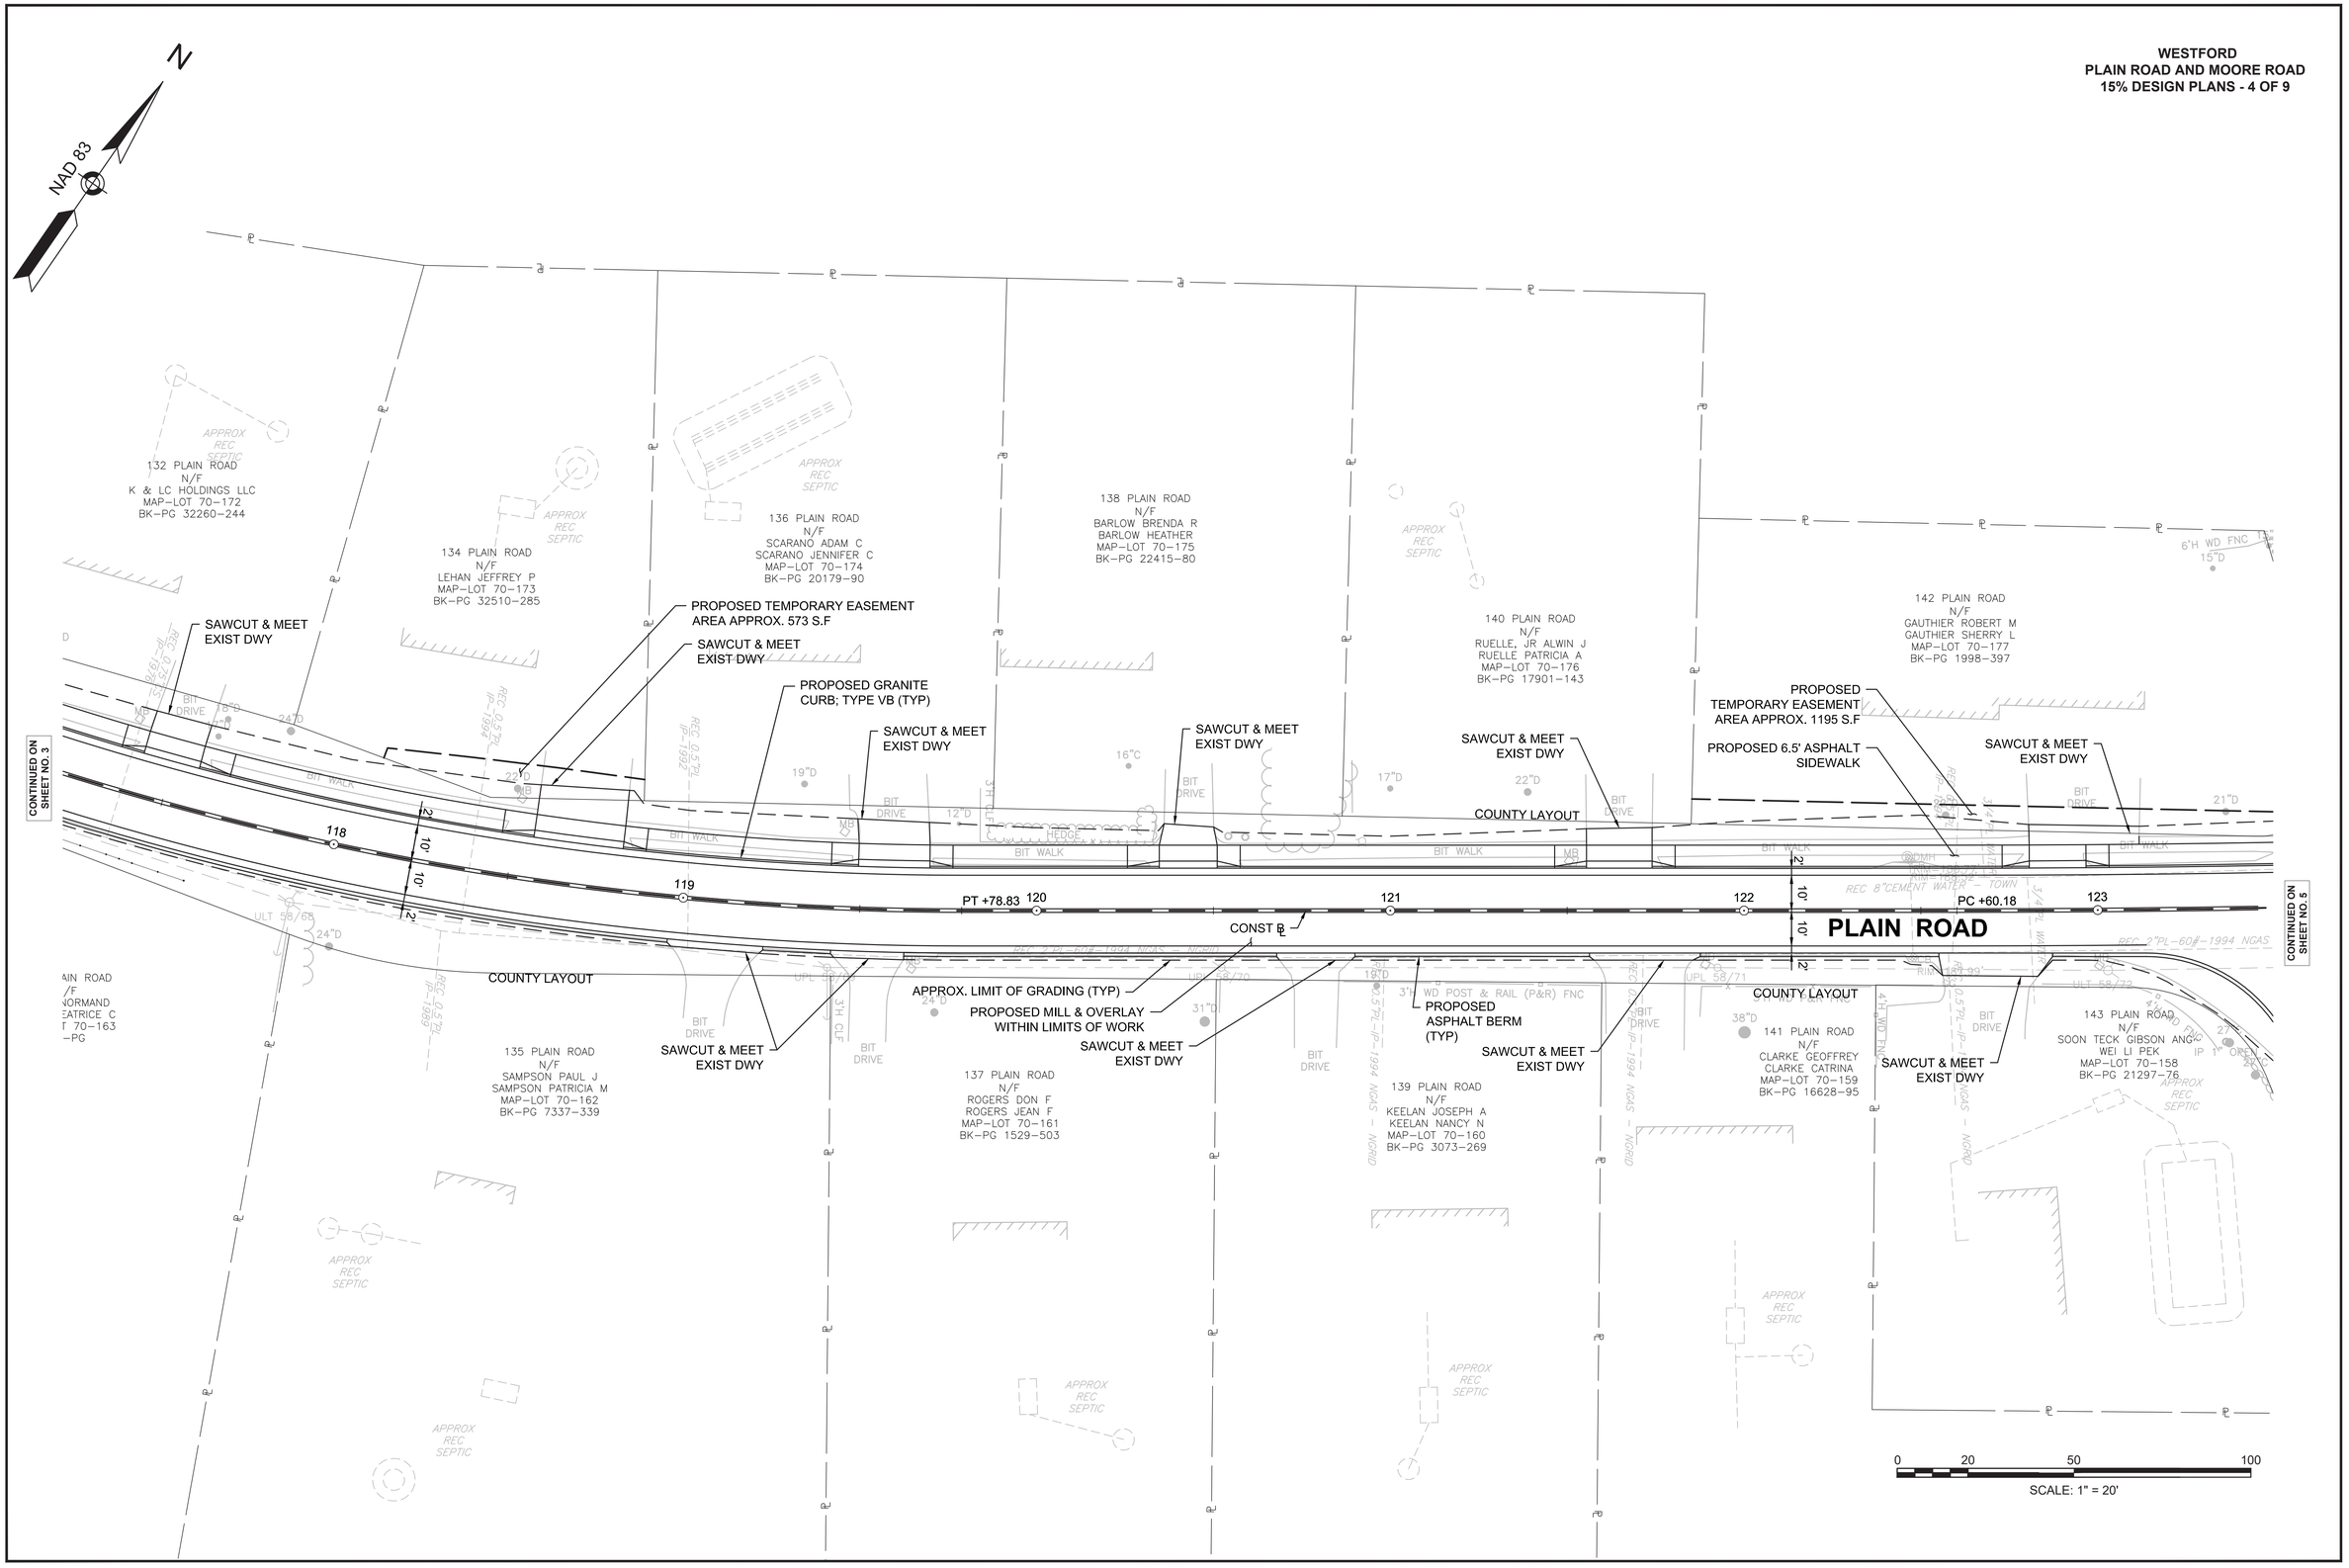

T0842-HDA(CONSTRUCTION PLANS).DWG Plotted on 6-Dec-2019 11:21 AM

WESTFORD
PLAIN ROAD AND MOORE ROAD
15% DESIGN PLANS - 5 OF 9

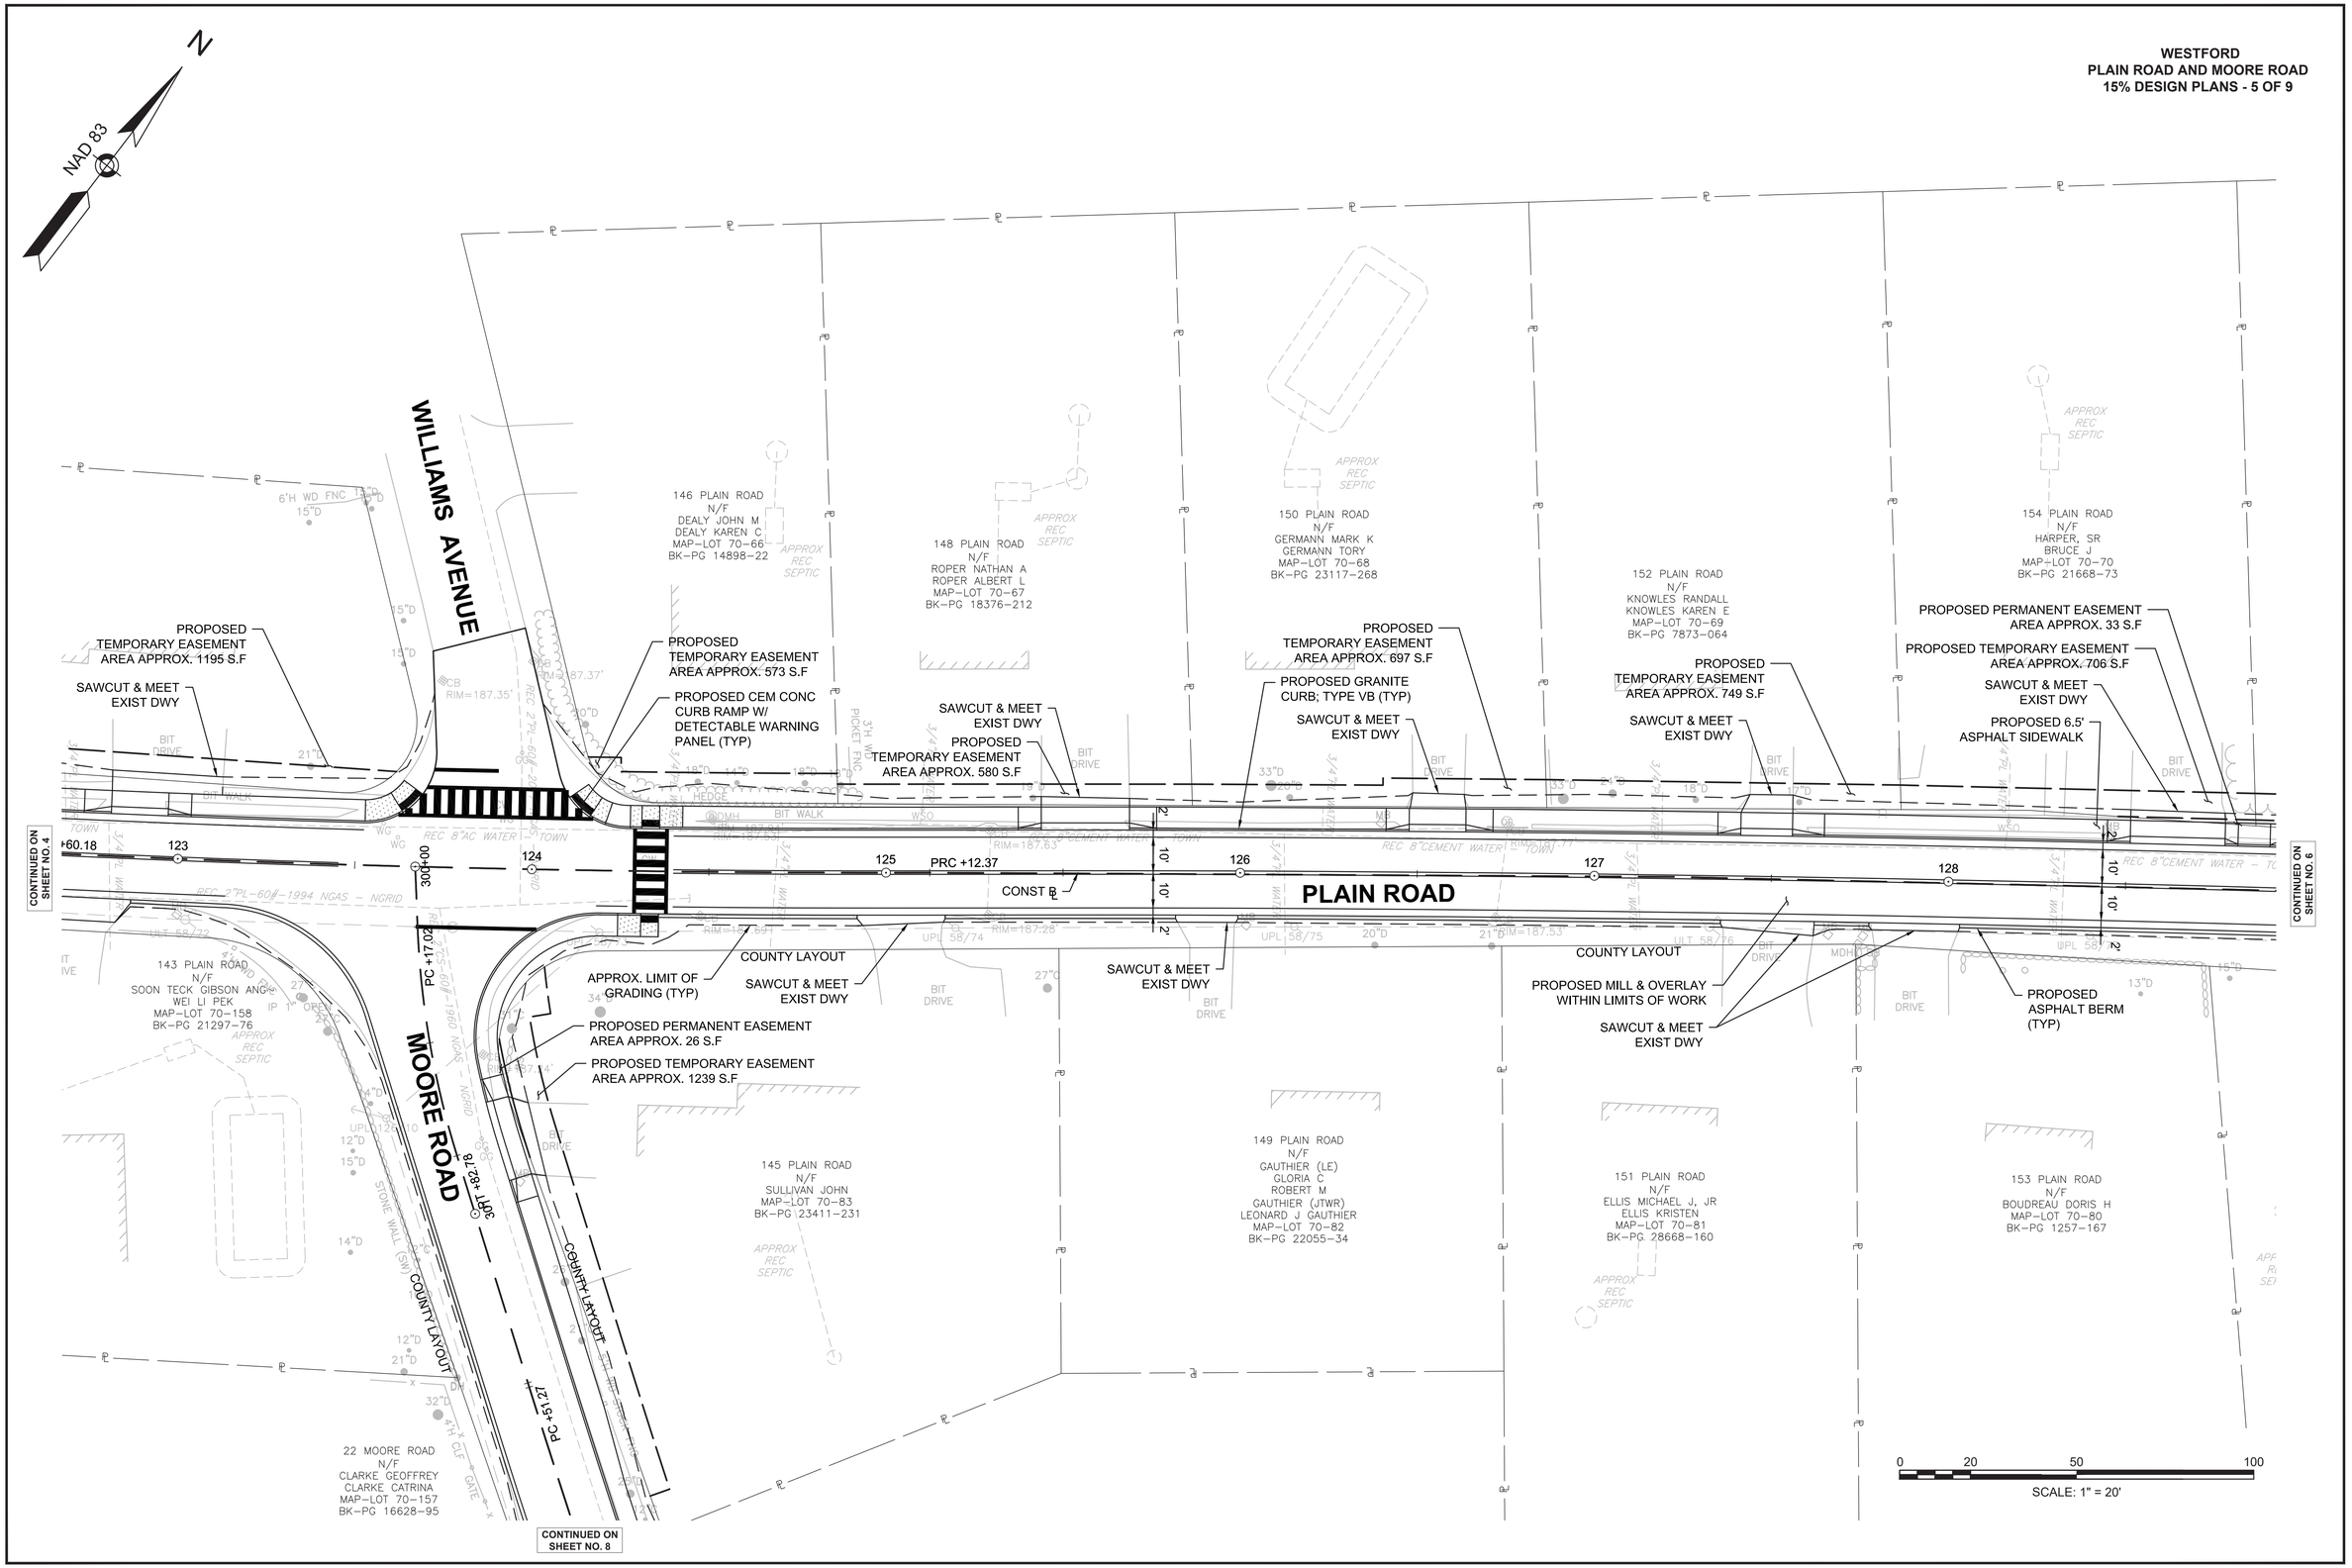

T0842-HDA(CONSTRUCTION PLANS).DWG Plotted on 6-Dec-2019 11:22 AM

WESTFORD
PLAIN ROAD AND MOORE ROAD
15% DESIGN PLANS - 6 OF 9

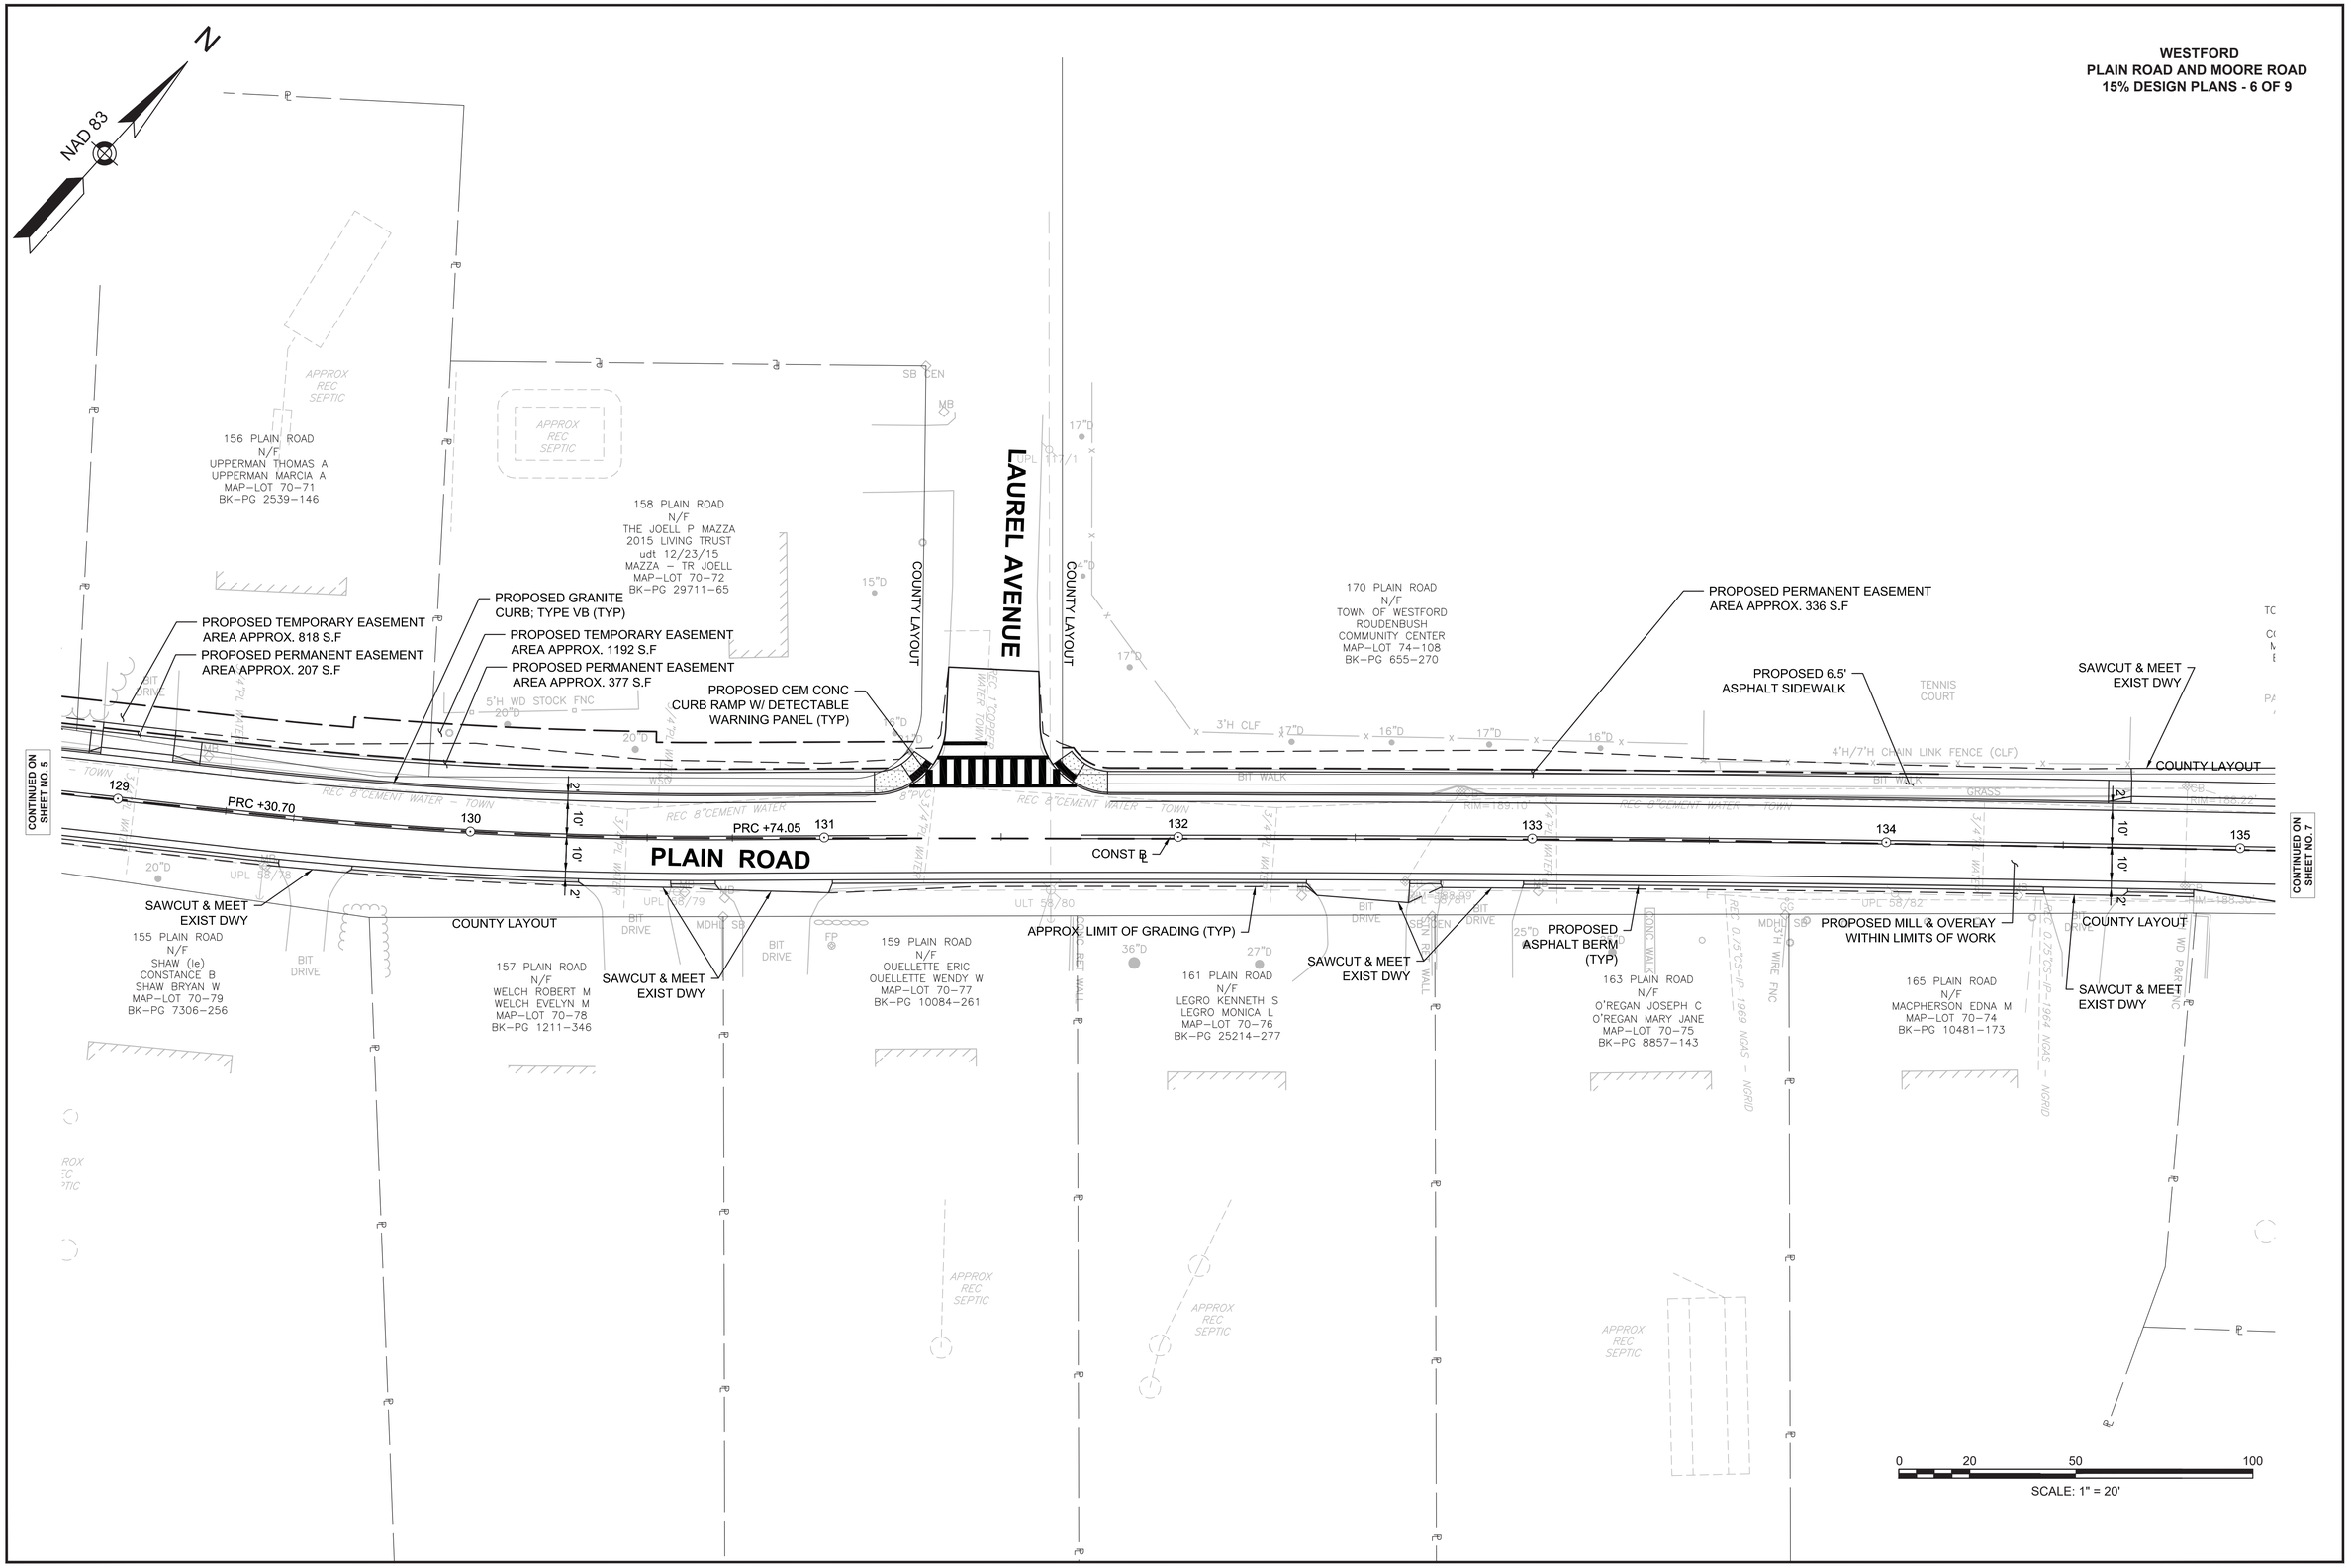

T0842-HDA(CONSTRUCTION PLANS).DWG Plotted on 6-Dec-2019 11:22 AM

WESTFORD
PLAIN ROAD AND MOORE ROAD
15% DESIGN PLANS - 7 OF 9

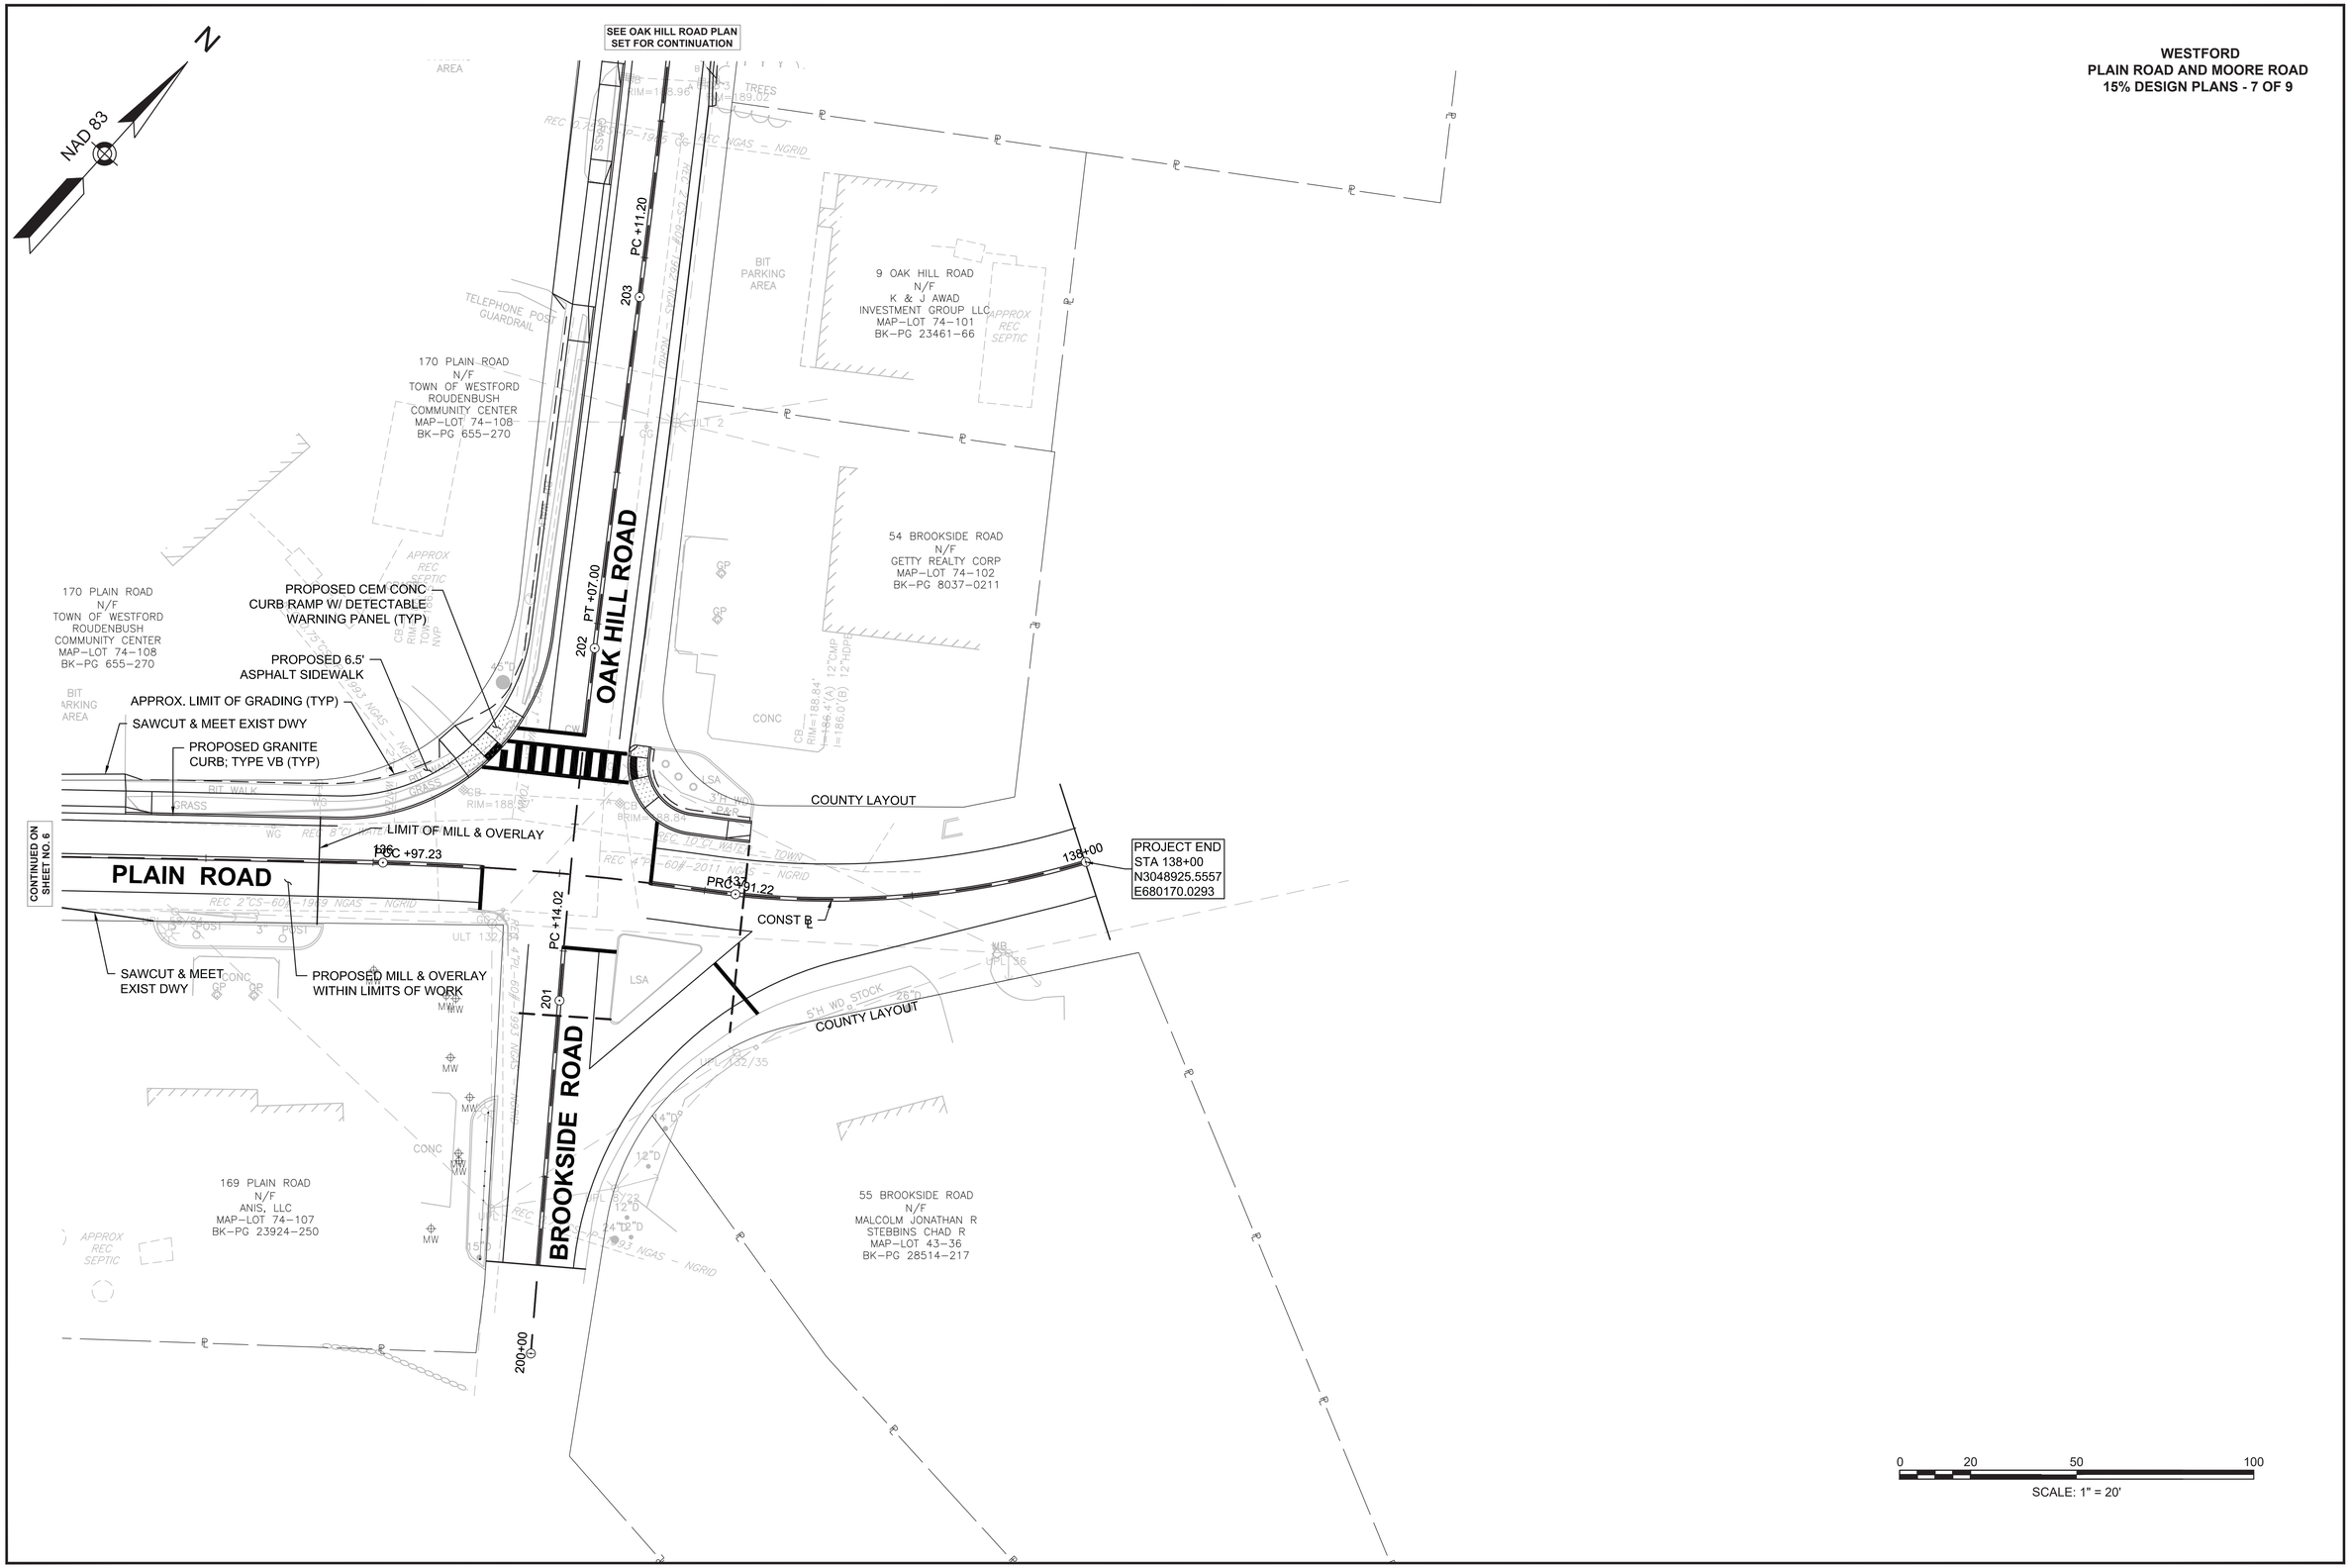

T0842-HDA(CONSTRUCTION PLANS).DWG Plotted on 6-Dec-2019 11:22 AM

WESTFORD
PLAIN ROAD AND MOORE ROAD
15% DESIGN PLANS - 8 OF 9

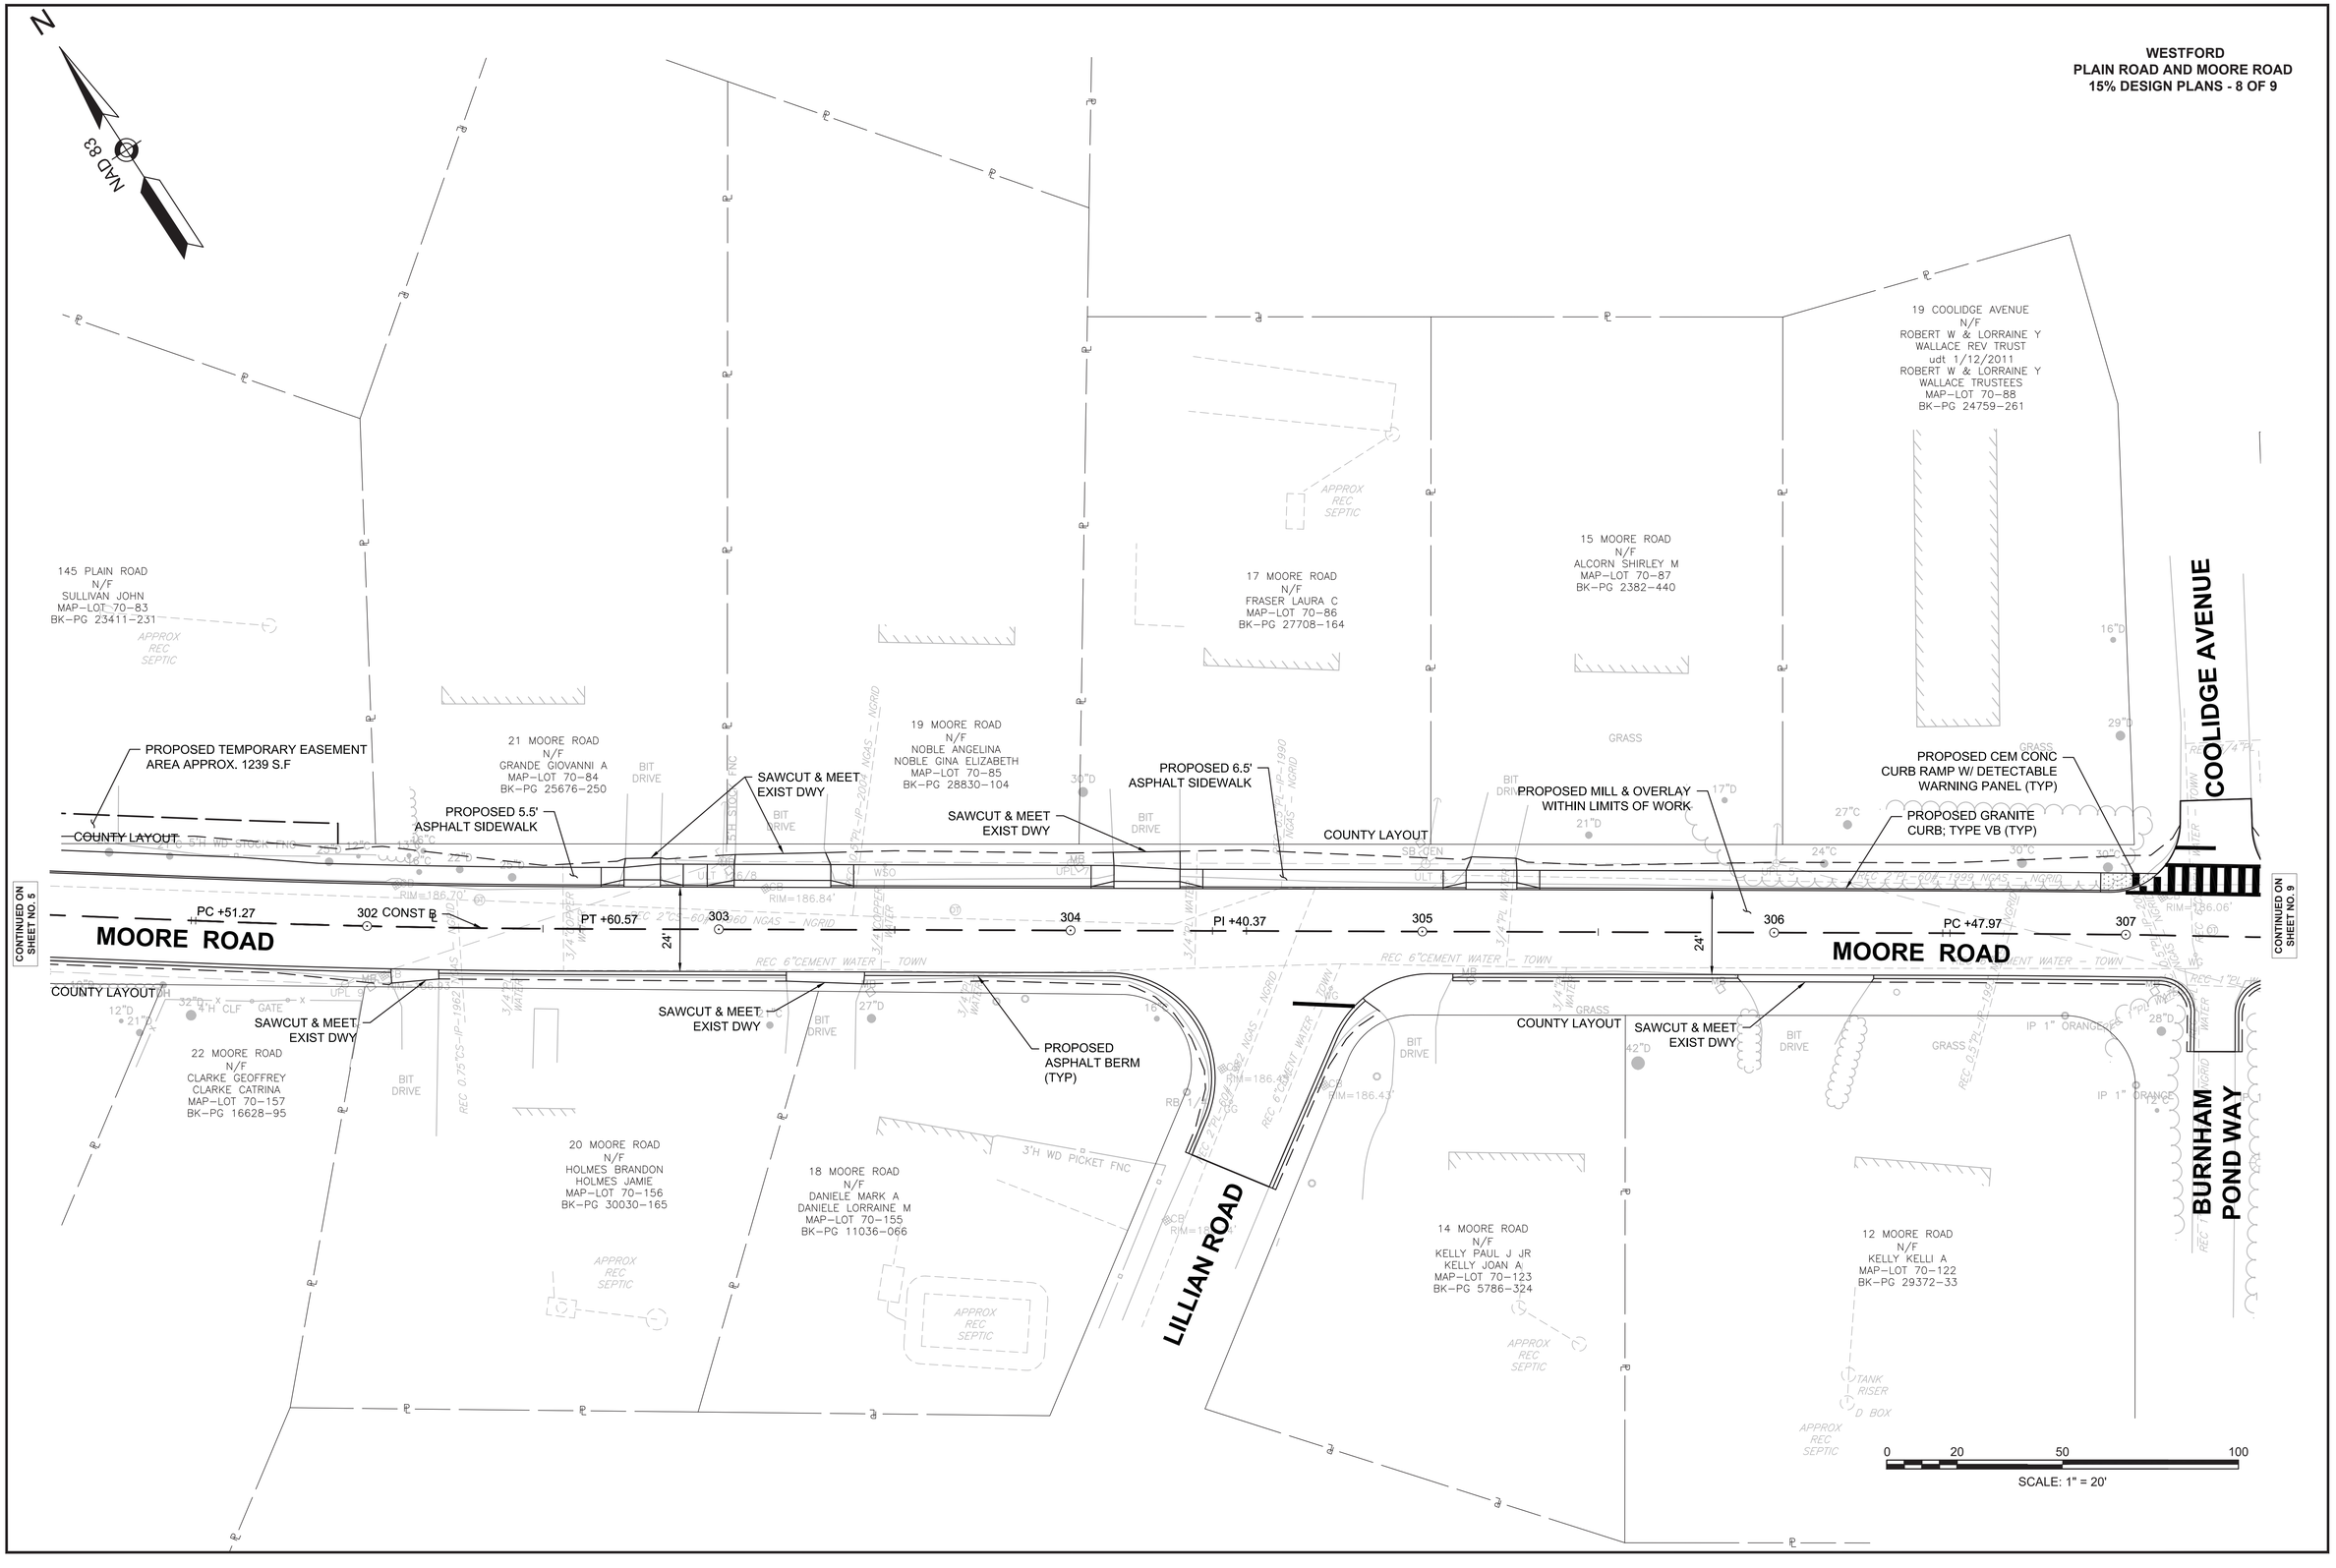

T0842-HDA(CONSTRUCTION PLANS).DWG Plotted on 6-Dec-2019 11:22 AM

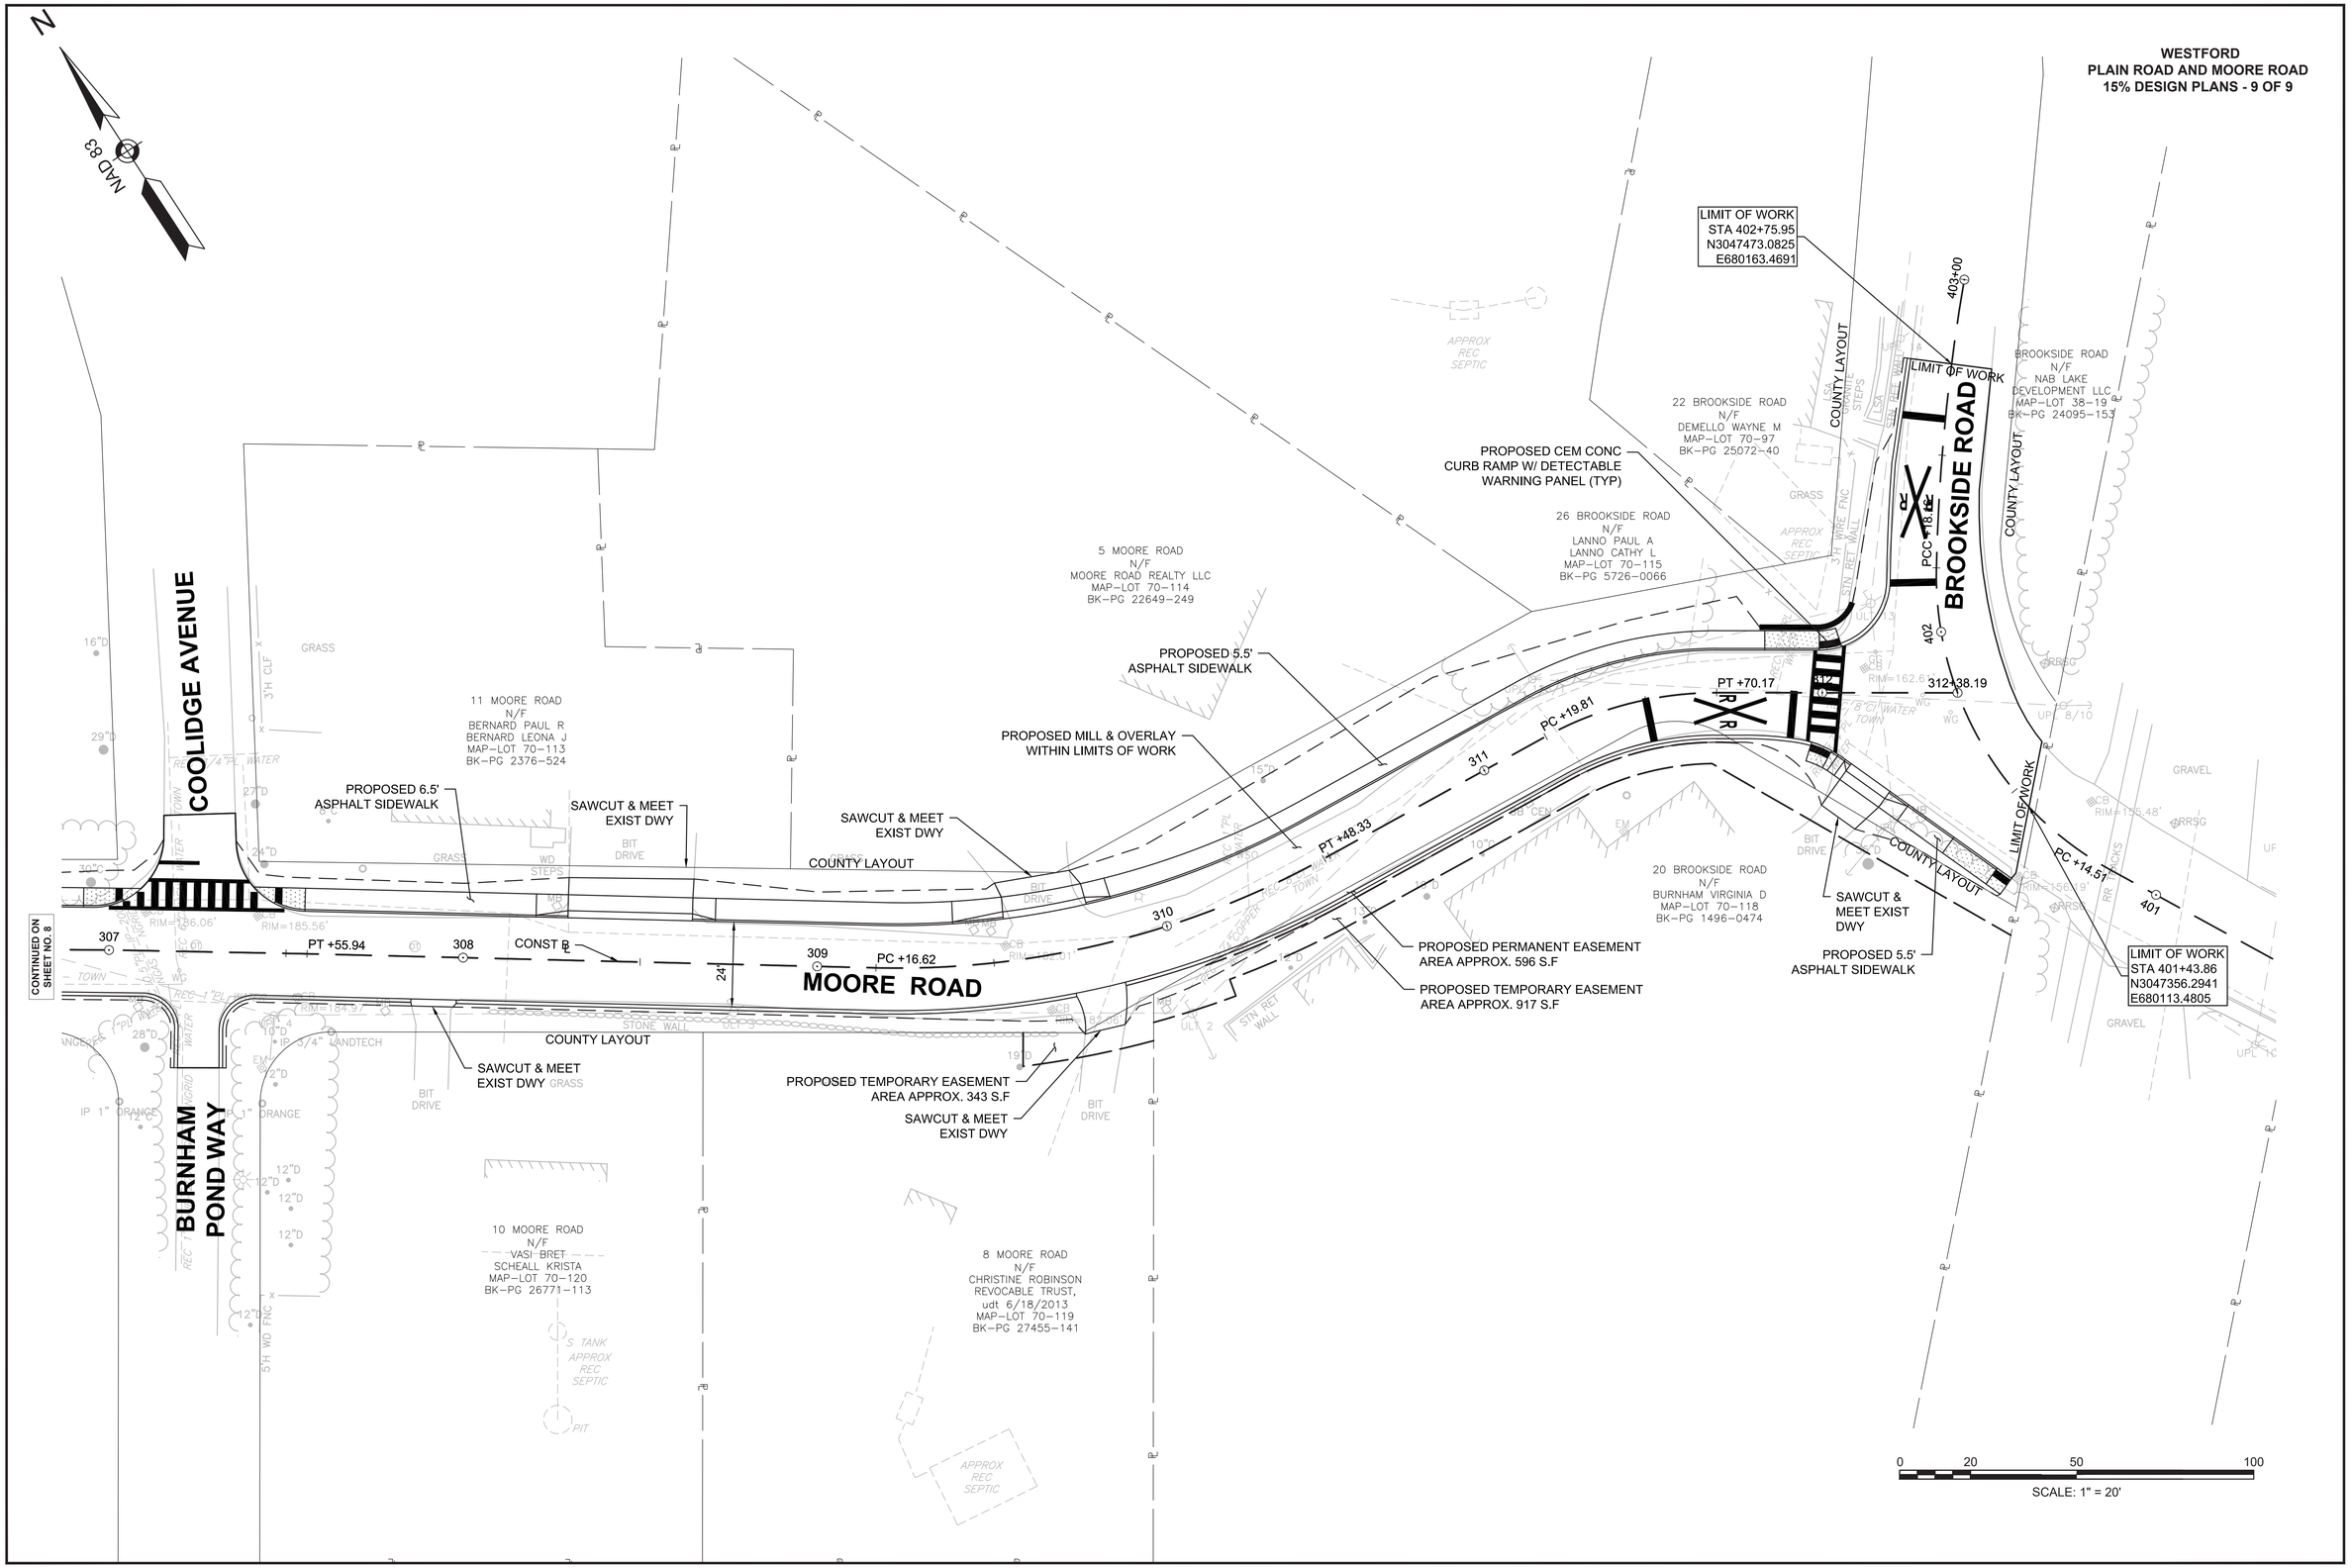

T0842-HD4(CONSTRUCTION PLANS).DWG Plotted on 6-Dec-2019 11:23 AM