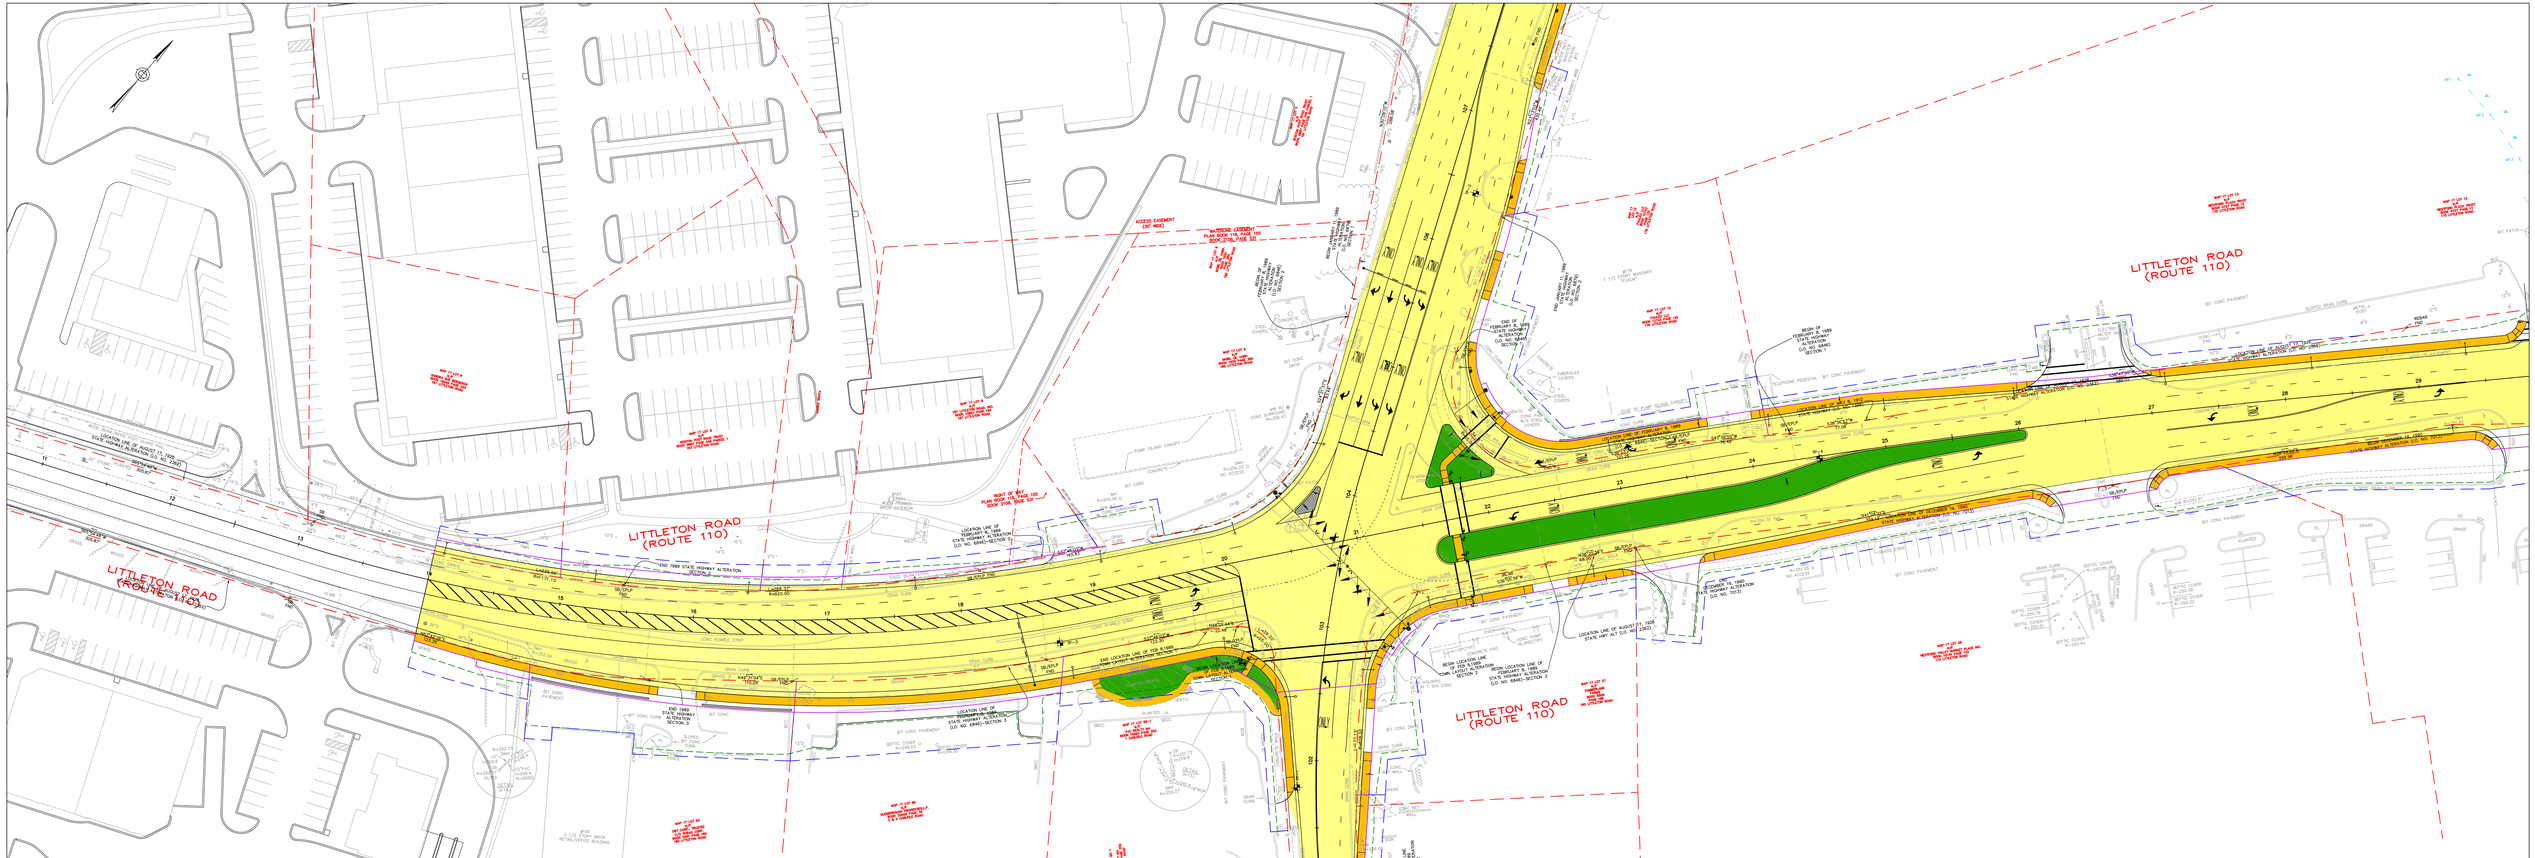

ENGINEERS FST Since 1914

Moving Massachusetts Forward. massDOT Highway

Littleton Road (Route 110) Roadway Reconstruction Project

Westford, Massachusetts

Public Information Session - September 13, 2010

Legend:

- *= Travel Lanes*
- *= Sidewalks*
- *= Landscape Area*
- *= Islands*
- *= Slope Limit*
- *= Property Lines*
- *= State Highway Layout Alterations*
- *= Line of Easement*
- *= Existing Wetland*

0 20 50 100

Scale: 1 inch = 20 feet

Sheet 1 of 3