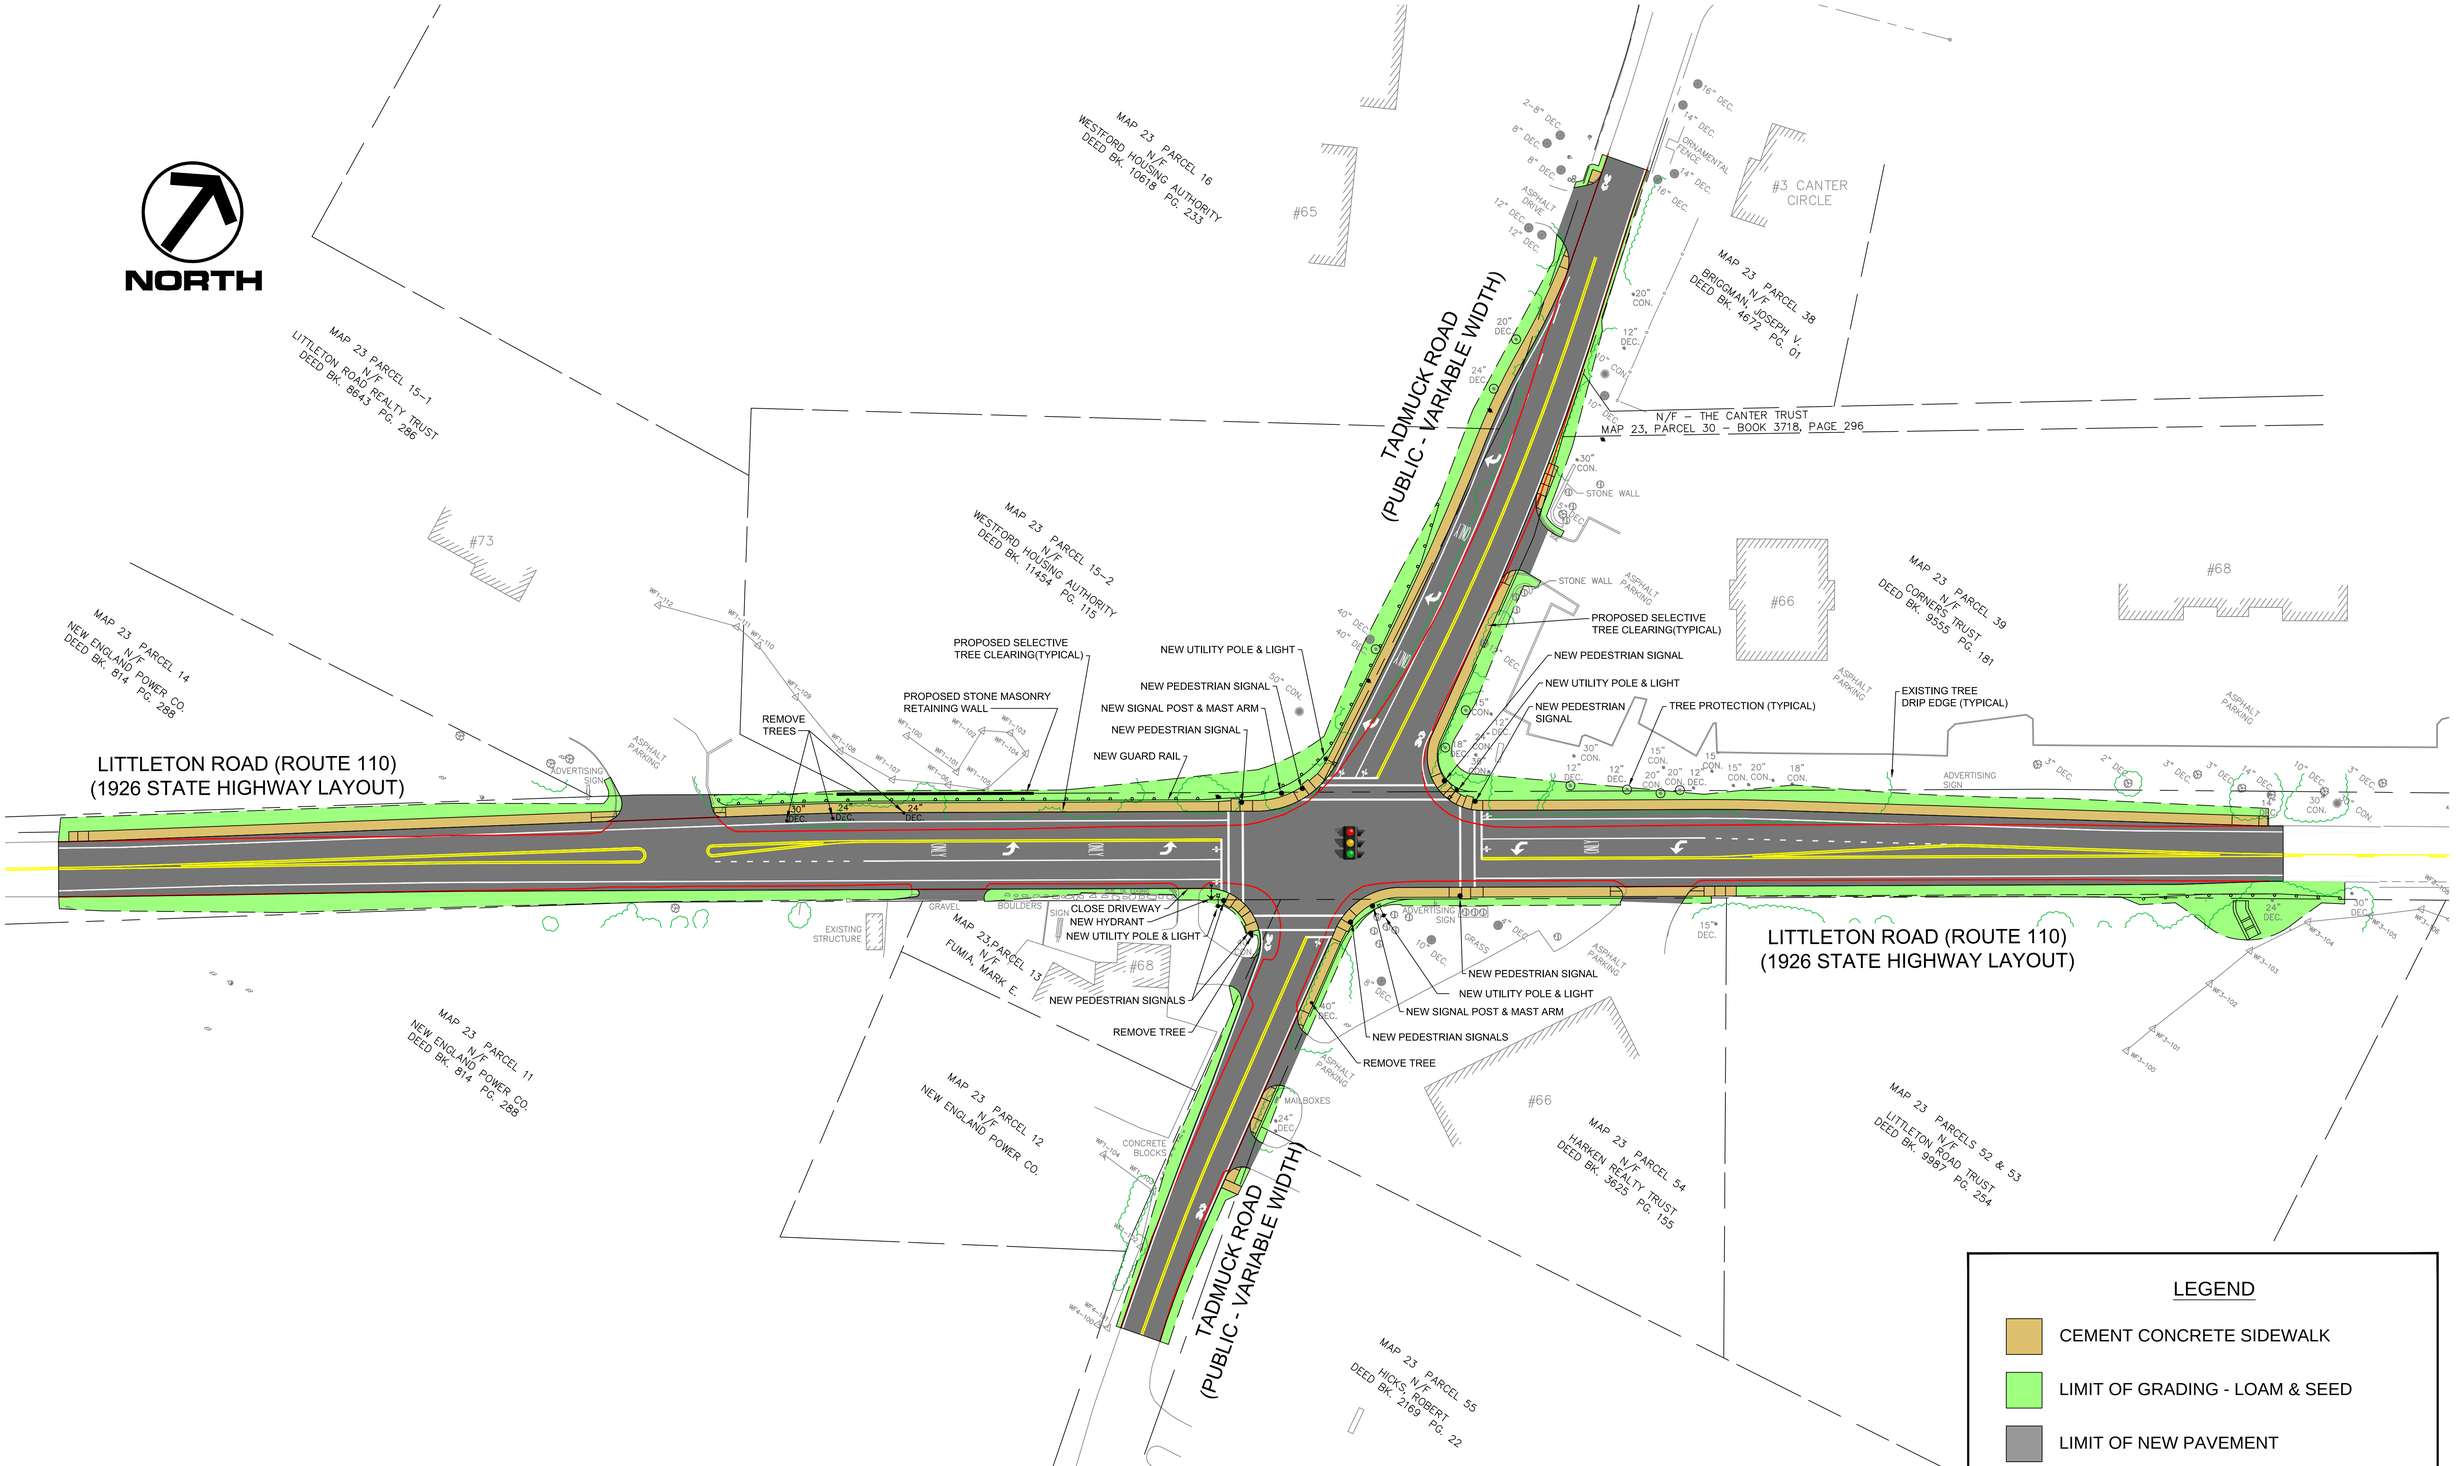

PROPOSED INTERSECTION IMPROVEMENTS

ROUTE 110 (LITTLETON ROAD) & TADMUCK ROAD INTERSECTION IMPROVEMENT PROJECT

(25% DESIGN PHASE)

Moving Massachusetts Forward massDOT Highway

Vanasse Hangen Brustlin, Inc.

TOWN OF WESTFORD INCORPORATED SEPT 23, 1729

MARCH 3, 2014