WESTFORD
MAIN STREET
FINAL DESIGN
MAPC 2016 TIP
SHEET 1 OF 2

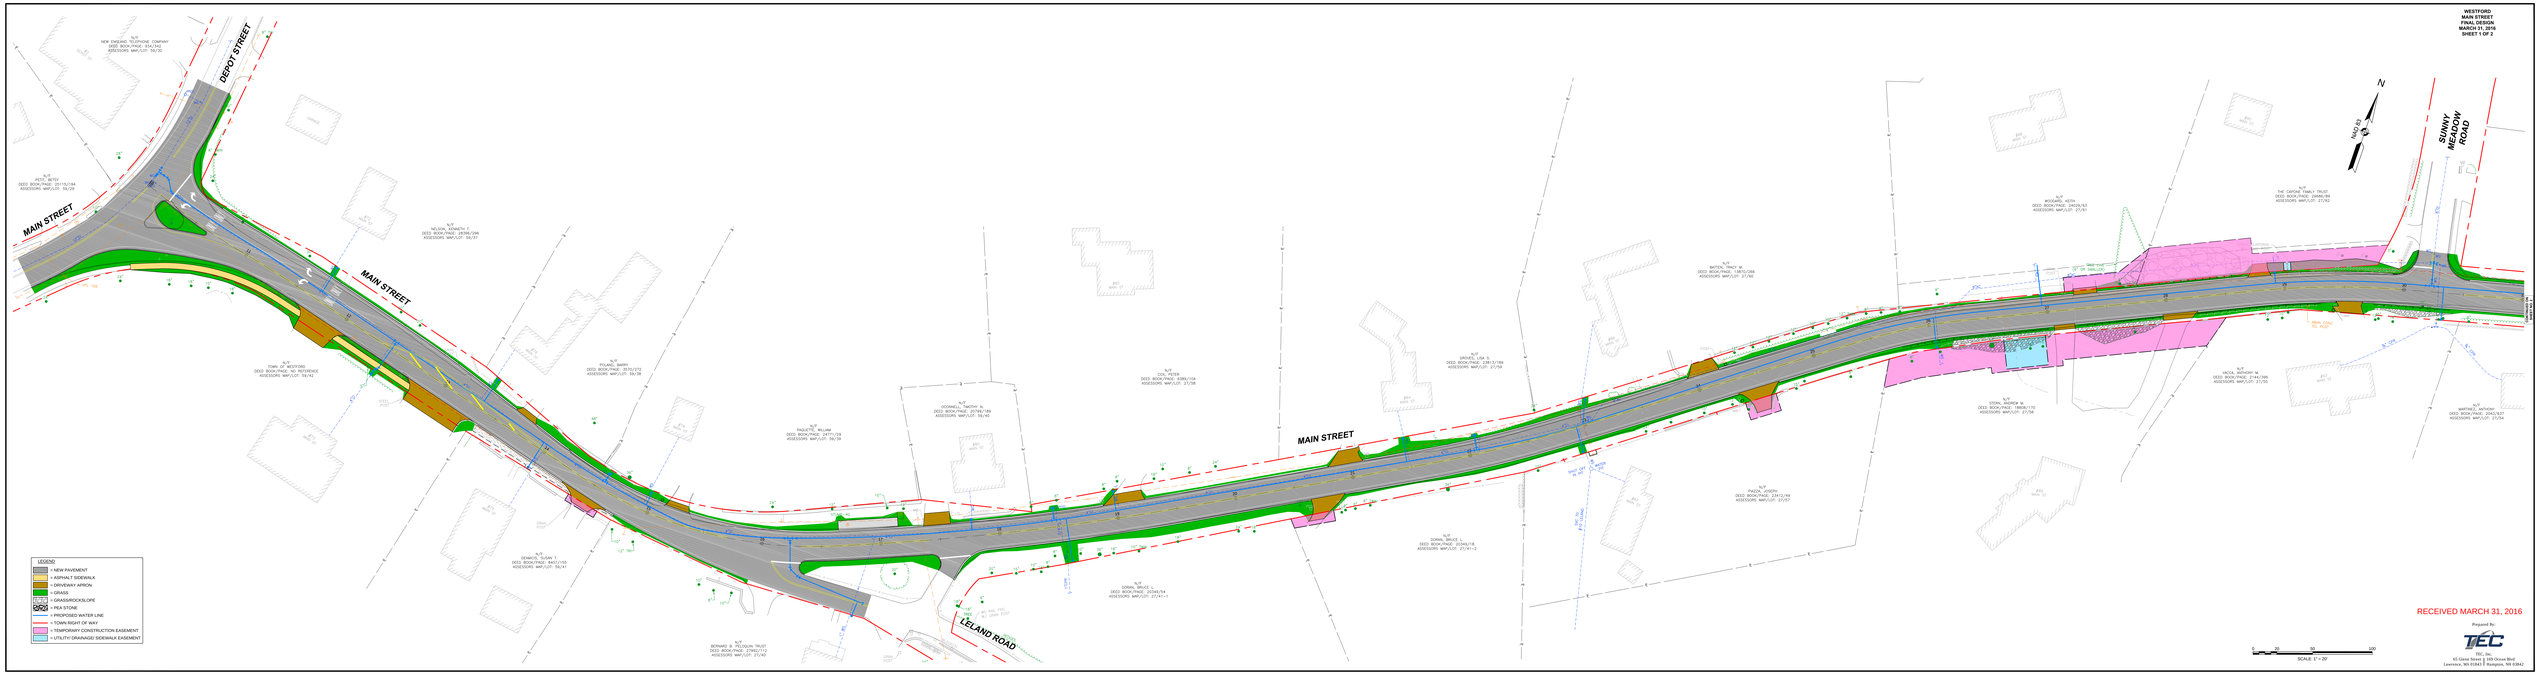

RECEIVED MARCH 31, 2016

Prepared By:
TEC, Inc.
61 Glenn Street, Suite 1 | 369 Ocean Blvd
Lawrence, MA 01843 | Hampton, NH 03842

WESTFORD
MAIN STREET
FINAL DESIGN
MAY 2015 REVISED
SHEET 2 OF 2

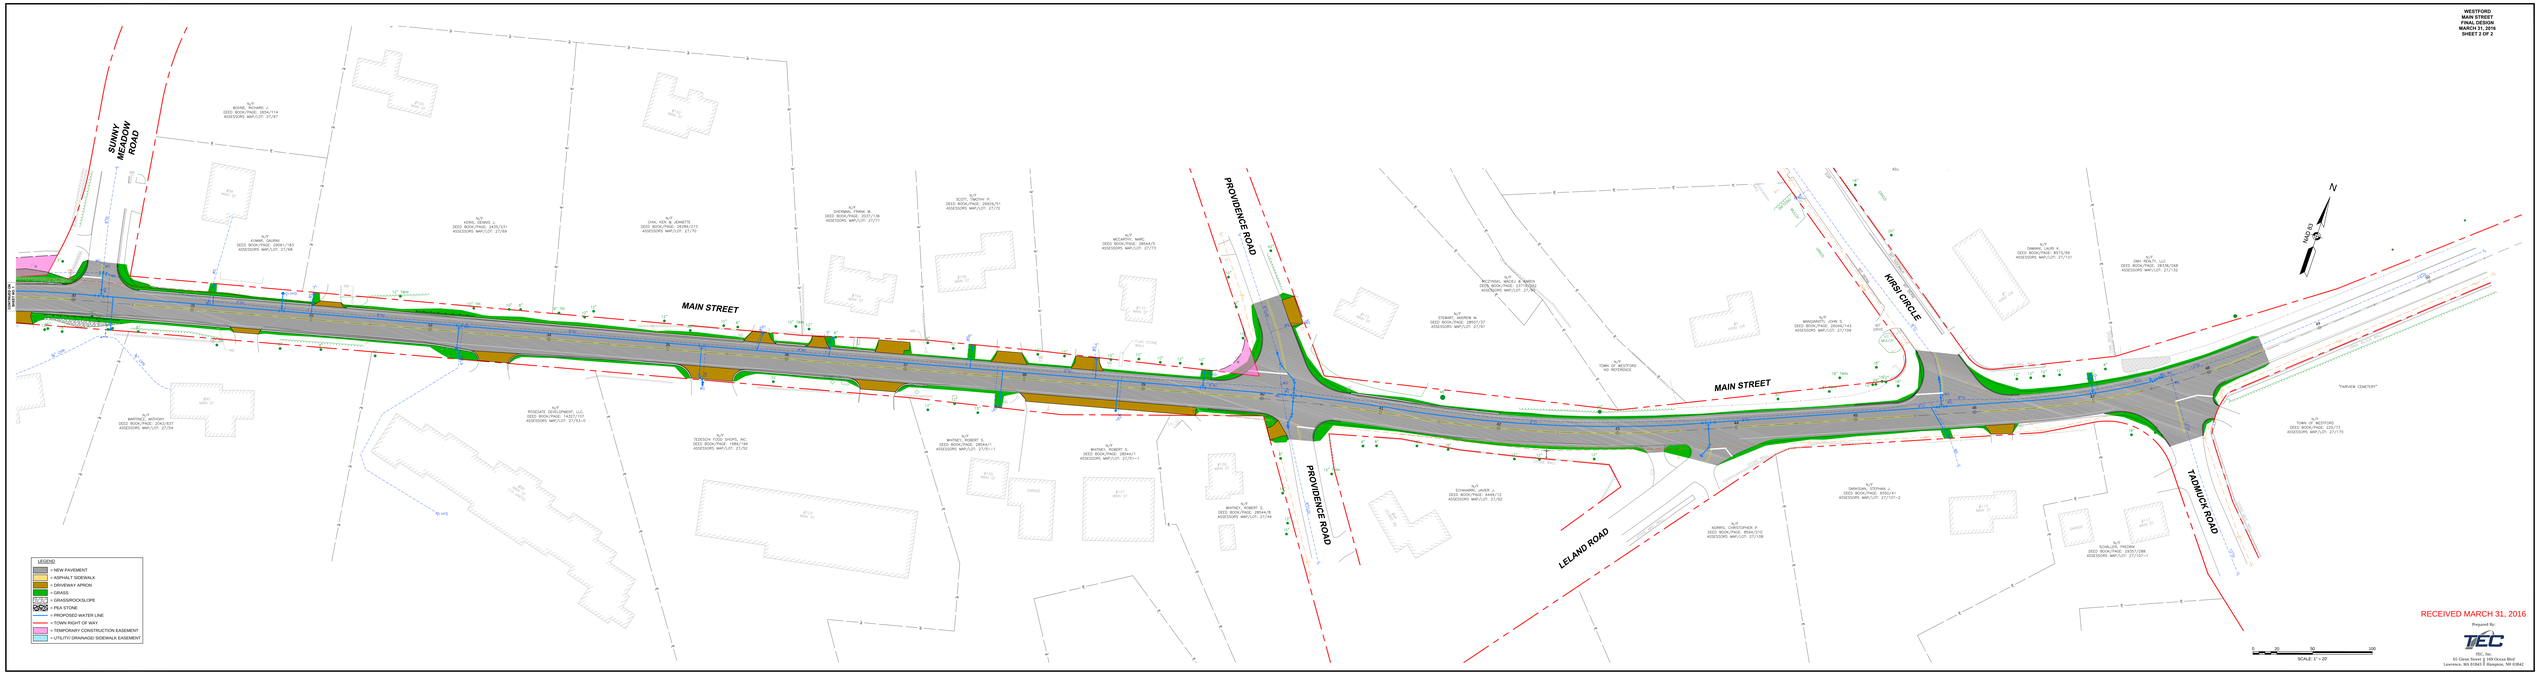

RECEIVED MARCH 31, 2016

Prepared By:

TEC, Inc.
65 Glenn Street, Suite 1 | 369 Ocean Blvd
Lawrence, MA 01843 | Hampton, NH 03842